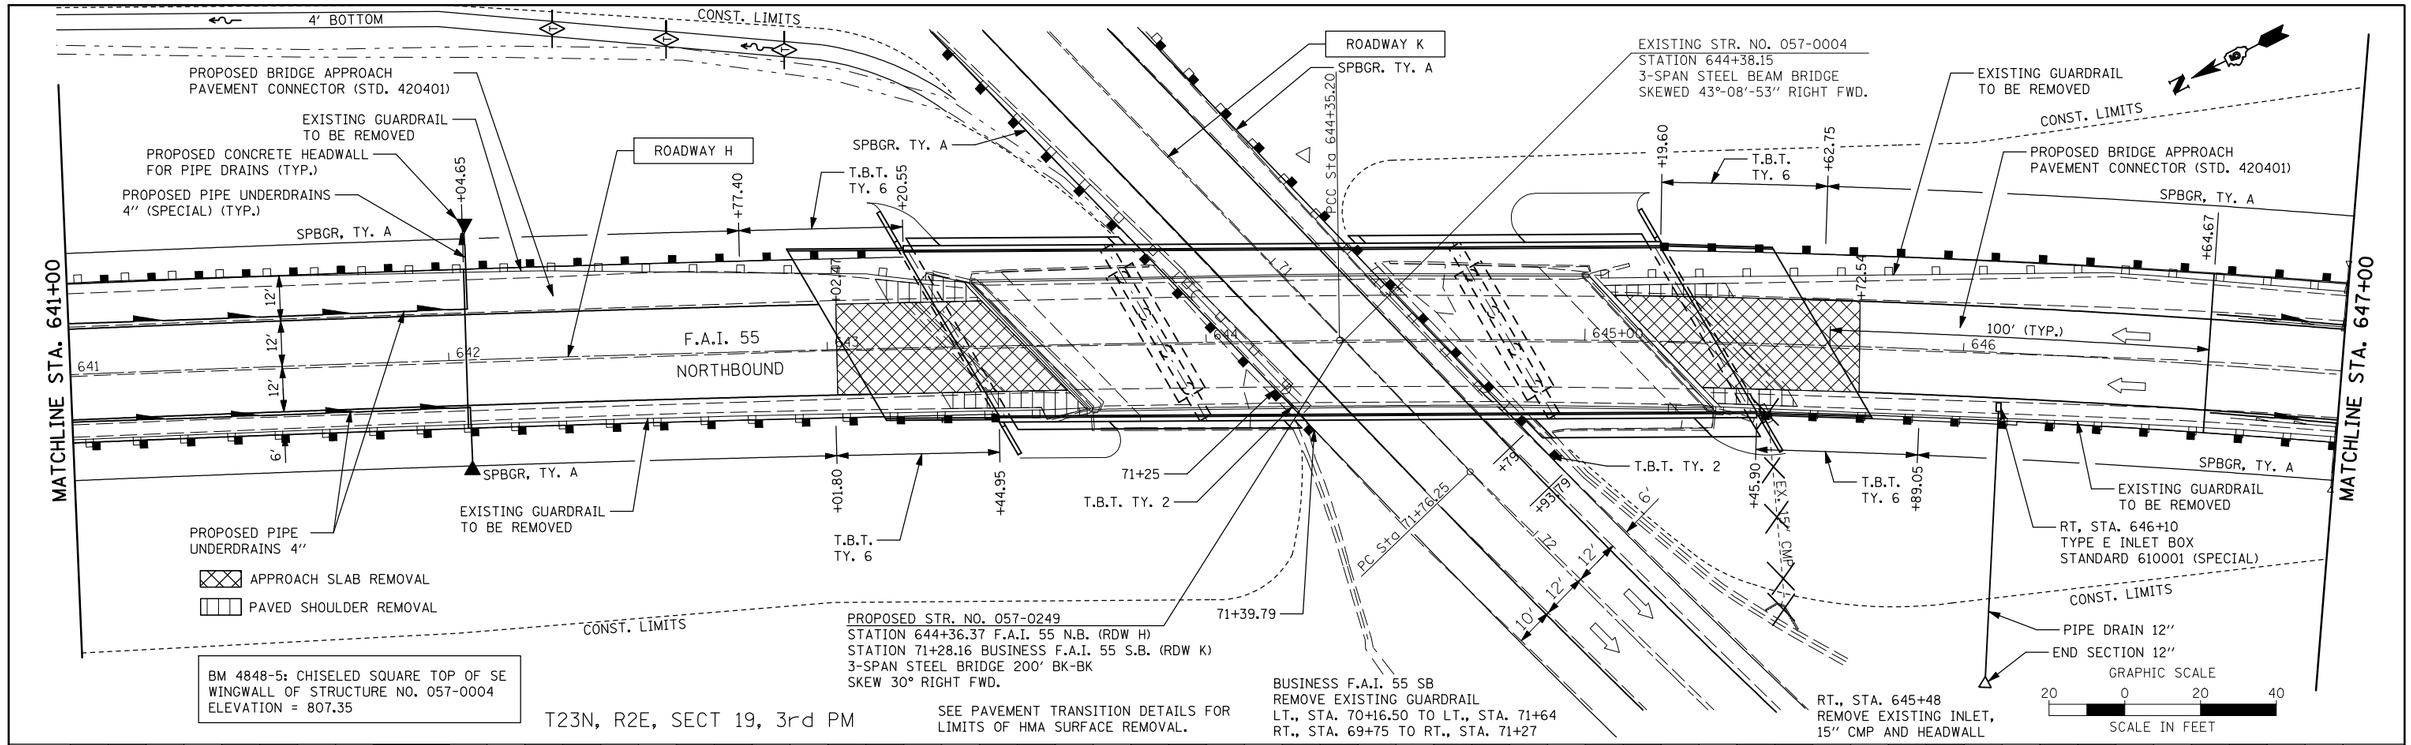

PLAN — SURVEYED / PLOTTED / ALIGNMENT CHECKED / R.T. OF WAY CHECKED / CADD FILE NAME / NOTE BOOK NO. ____ / BY / DATE

PROFILE — SURVEYED / PLOTTED / GRADES CHECKED / B.M. NOTED / STRUCTURE NOTAT'NS CHKD / NOTE BOOK NO. ____ / BY / DATE

FILE NAME = c:\pw_work\pwidot\keysrb\d0101450\D570520	USER NAME = keysrb	DESIGNED -	REVISED -
Johnson, Depp & Quisenberry CONSULTING ENGINEERS Springfield, Illinois	sht-plnprf.dgn	DRAWN -	REVISED -
	PLOT SCALE = 40.0000 ' / IN.	CHECKED -	REVISED -
	PLOT DATE = 8/17/2010	DATE -	REVISED -

STATE OF ILLINOIS
DEPARTMENT OF TRANSPORTATION

PLAN & PROFILE F.A.I. 55 NORTHBOUND

SCALE: 1" = 20' | SHEET NO. OF SHEETS | STA. 641+00 TO STA. 647+00

F.A.I. RTE.	SECTION	COUNTY	TOTAL SHEETS	SHEET NO.
55	(57-7HB-2 & 57-7HB-1)BR	MCLEAN	153	26
		CONTRACT NO. 70520		
FED. ROAD DIST. NO.	ILLINOIS	FED. AID PROJECT		