FINAL SURVEY		BY	DATE
	SURVEYED		
	PLOTTED		
NOTE BOOK	TEMPLATE		
	AREAS		
NO.	AREAS CHECKED		

ORIGINAL SURVEY		BY	DATE
	SURVEYED		
	PLOTTED		
NOTE BOOK	TEMPLATE		
	AREAS		
NO.	AREAS CHECKED		

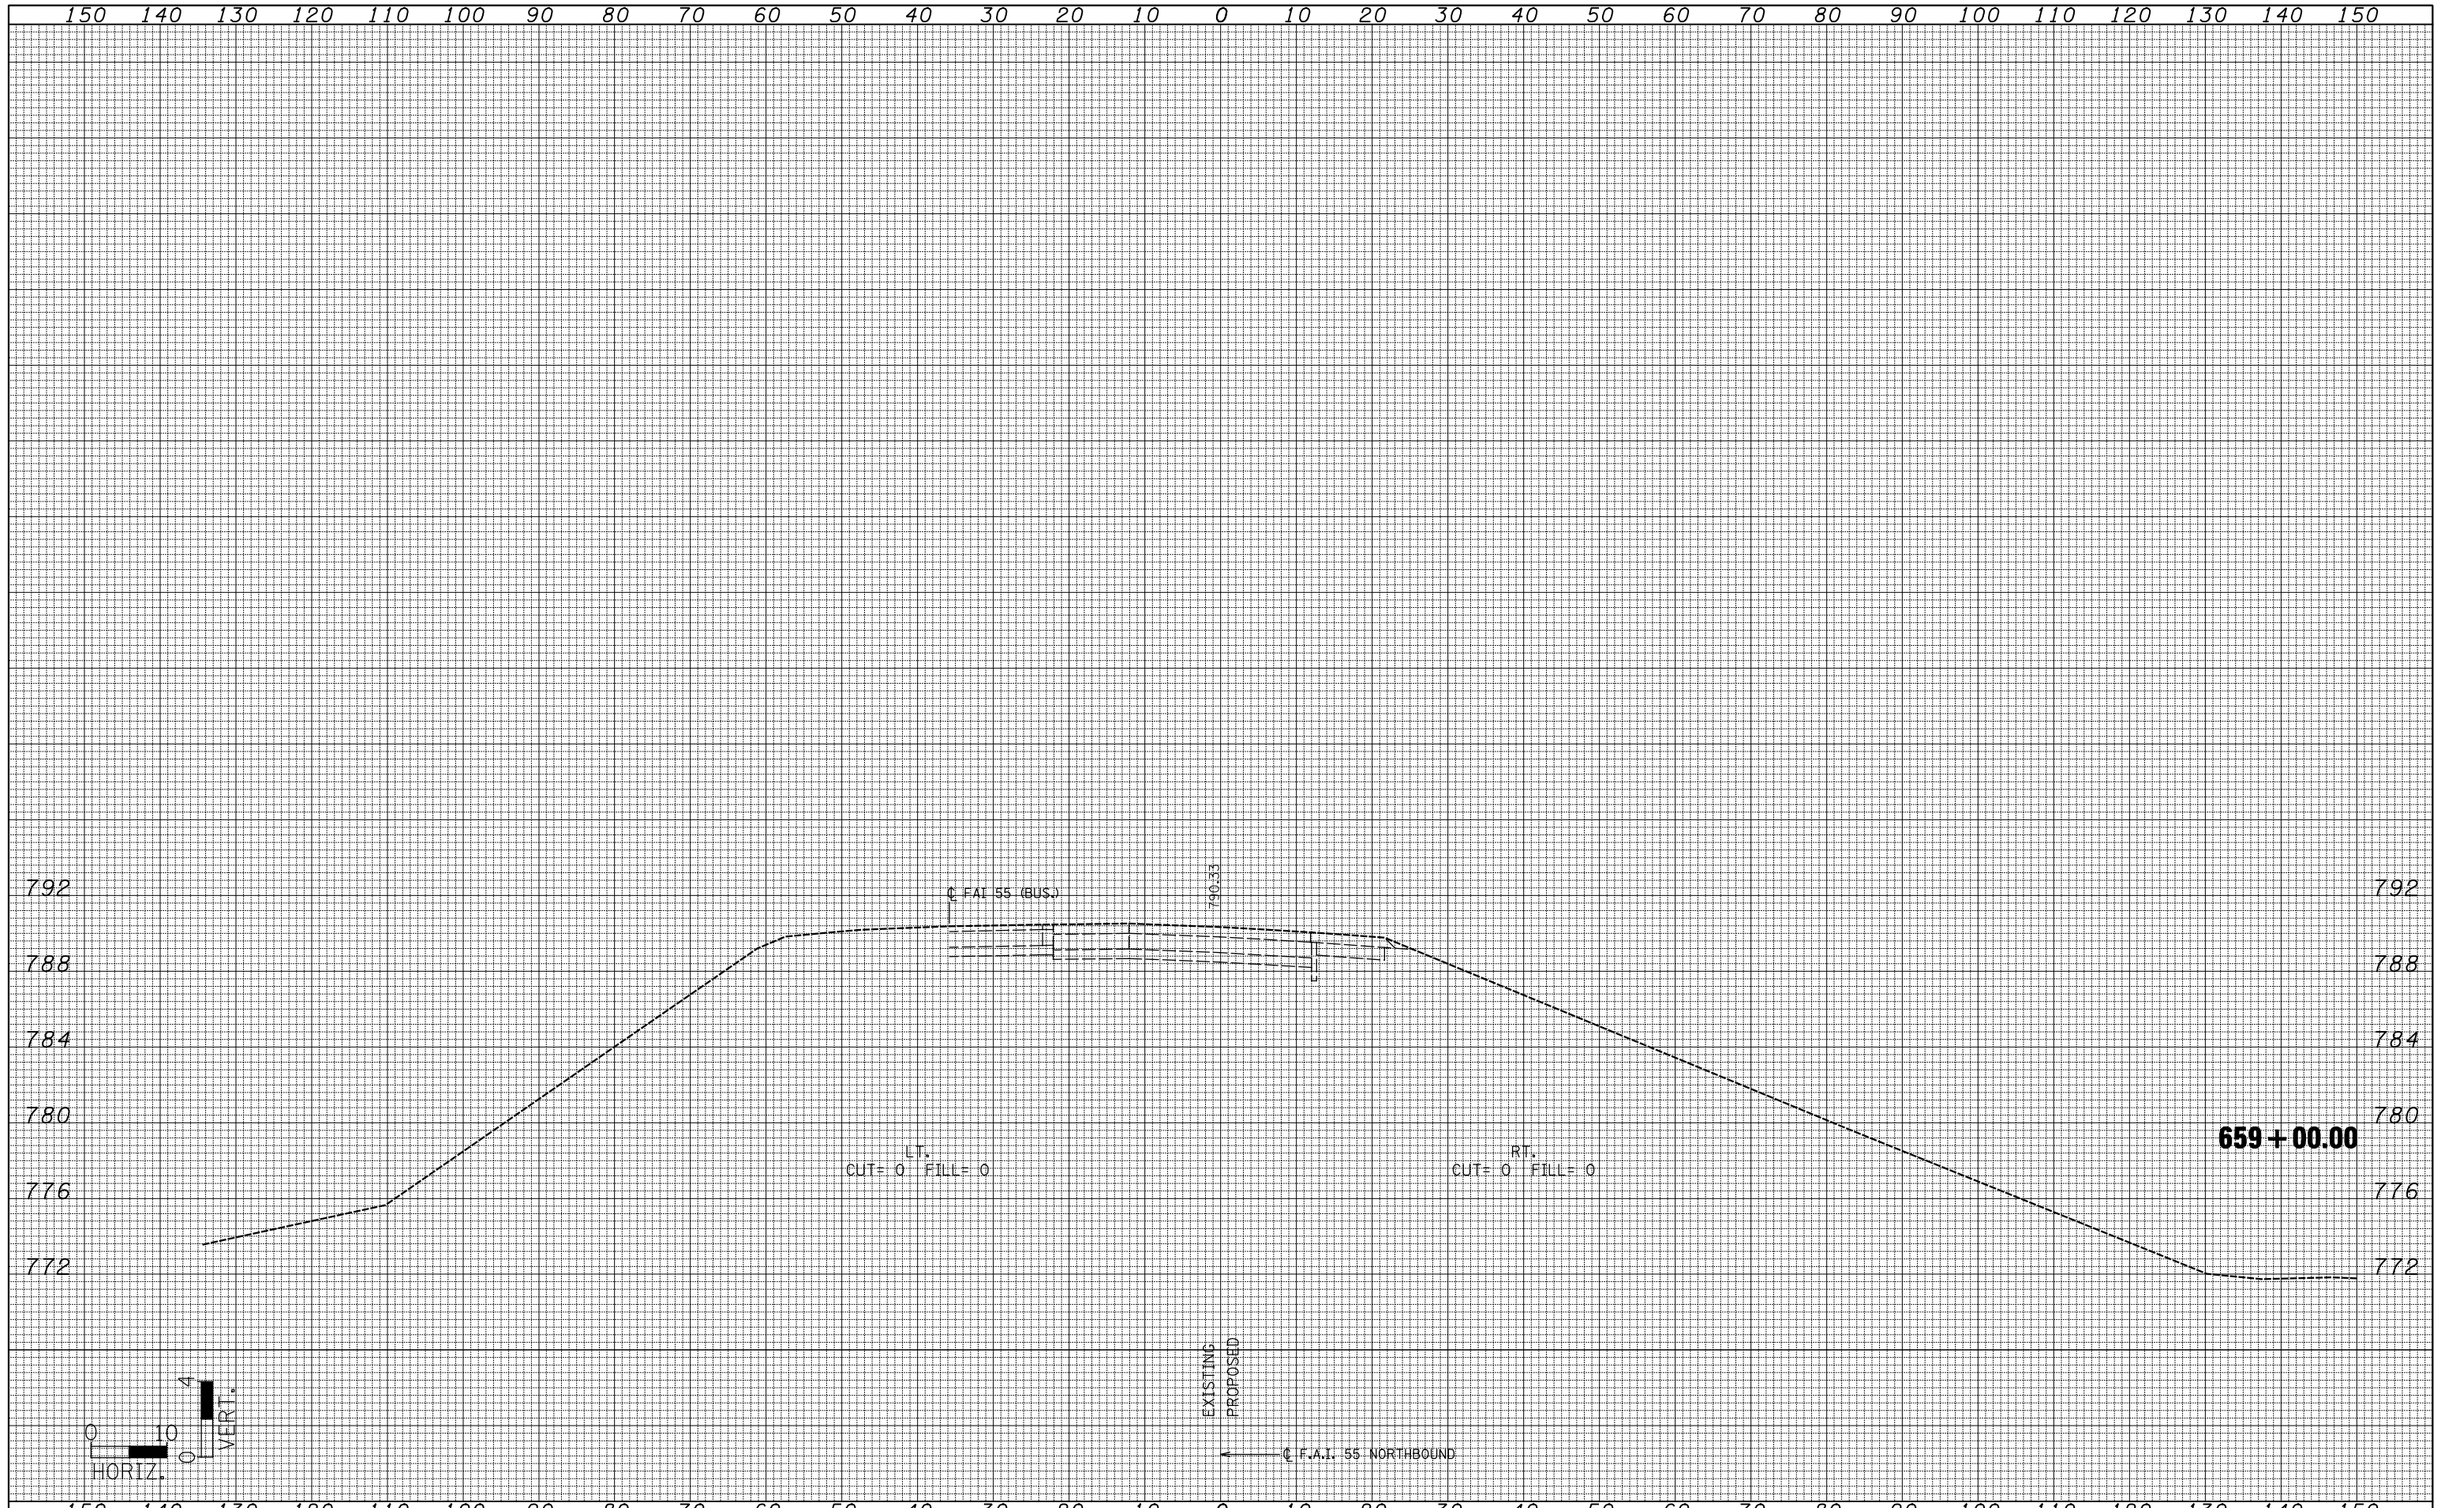

FILE NAME = ...\D570520-sht-xssht.dgn	USER NAME = SJS	DESIGNED -	REVISED -
		DRAWN -	REVISED -
	PLOT SCALE = 20.0000 ' / IN.	CHECKED -	REVISED -
	PLOT DATE = 08/09/2010 10:57:20	DATE -	REVISED -

Johnson, Depp & Quisenberry
CONSULTING ENGINEERS
Springfield, Illinois

STATE OF ILLINOIS
DEPARTMENT OF TRANSPORTATION

I-55 NB CROSS SECTIONS

SCALE: | SHEET NO. OF SHEETS | STA. 659+00.00 TO STA. 659+00.00

F.A.I. RTE.	SECTION	COUNTY	TOTAL SHEETS	SHEET NO.
55	(57-7HB-2 & 57-7HB-1)BR	MCLEAN	153	153
		CONTRACT NO. 70520		
	ILLINOIS FED. AID PROJECT			