CONTRACT 72775

| F.A.P RTE. | SECTION | COUNTY | TOTAL SHEETS | SHEET NO. |
|---|---|---|---|---|
| 315 | (28)N,TS | HANCOCK | 78 | 70 |
| STA. 653+75 | | TO STA.653+85.50 | | |
| FED. ROAD DIST. NO. | ILLINOIS | FED. AID PROJECT | | |

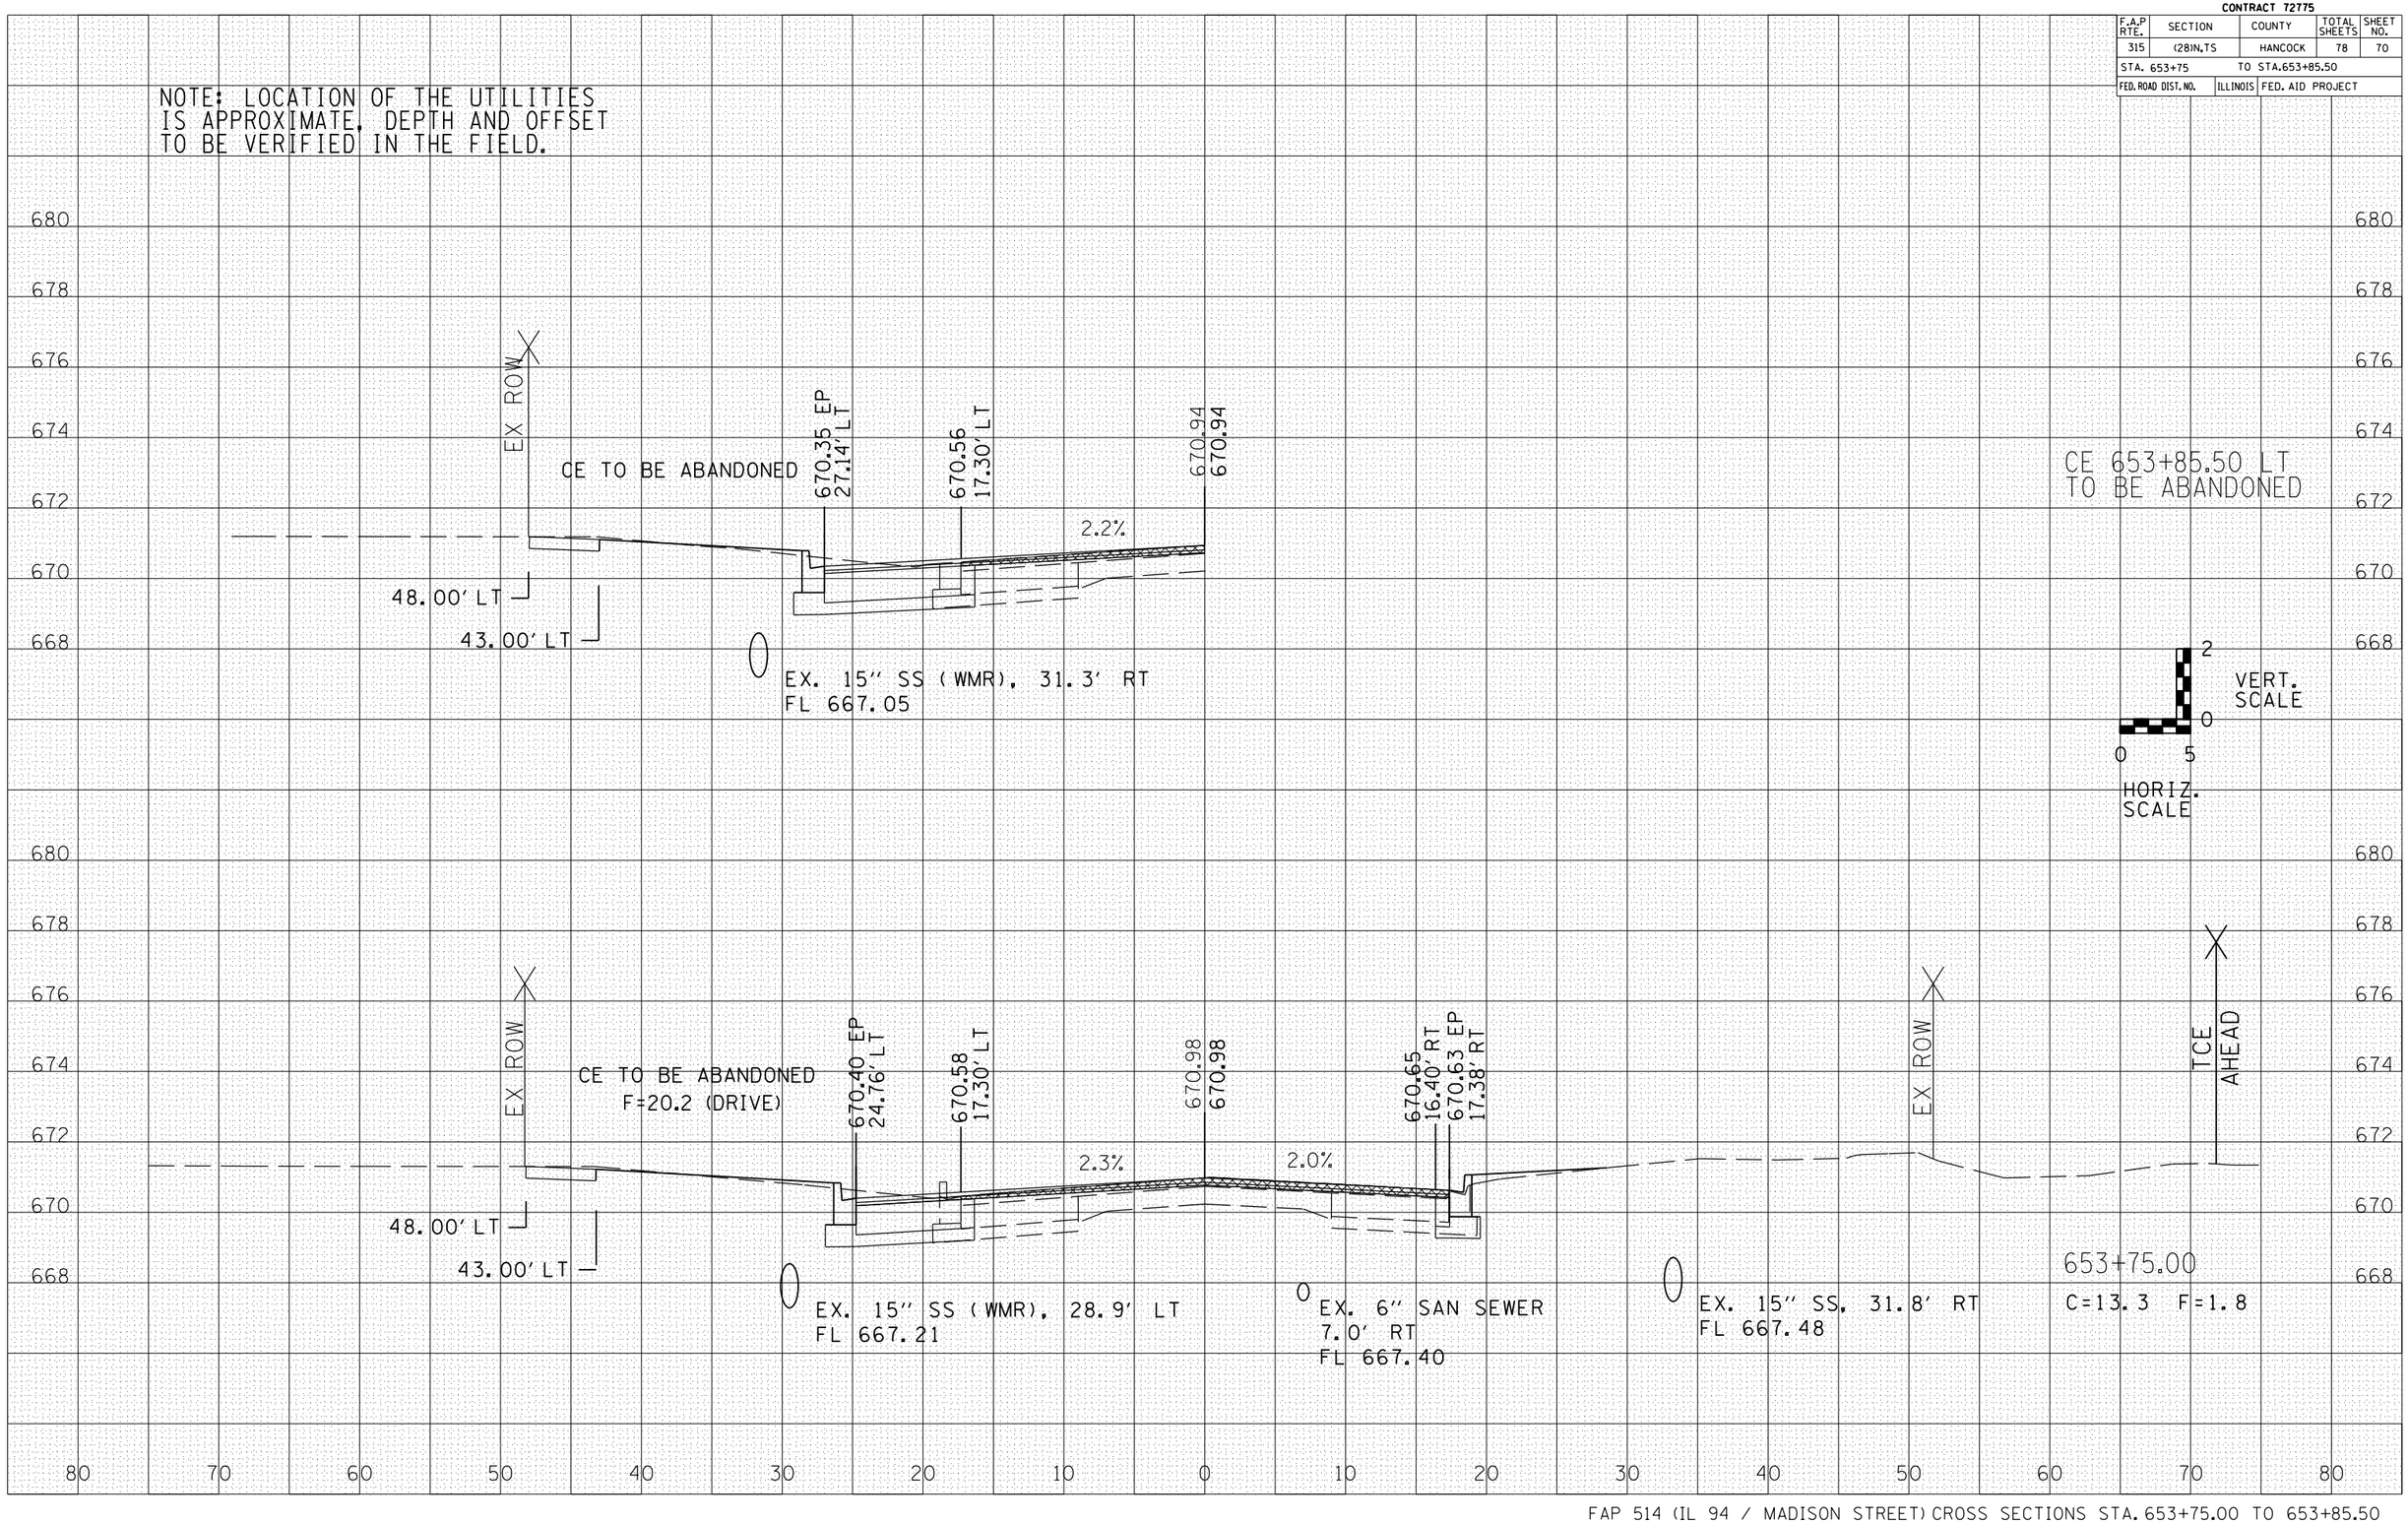


| FINAL SURVEY | BY | DATE |
|---|---|---|
| SURVEYED | | |
| PLOTTED | | |
| TRAVERSE | | |
| AREAS | | |
| AREAS CHECKED | | |
| NOTE BOOK NO. | | |

| ORIGINAL SURVEY | BY | DATE |
|---|---|---|
| SURVEYED | | |
| PLOTTED | | |
| TRAVERSE | | |
| AREAS | | |
| AREAS CHECKED | | |
| NOTE BOOK NO. | | |

FAP 514 (IL 94 / MADISON STREET) CROSS SECTIONS STA. 653+75.00 TO 653+85.50