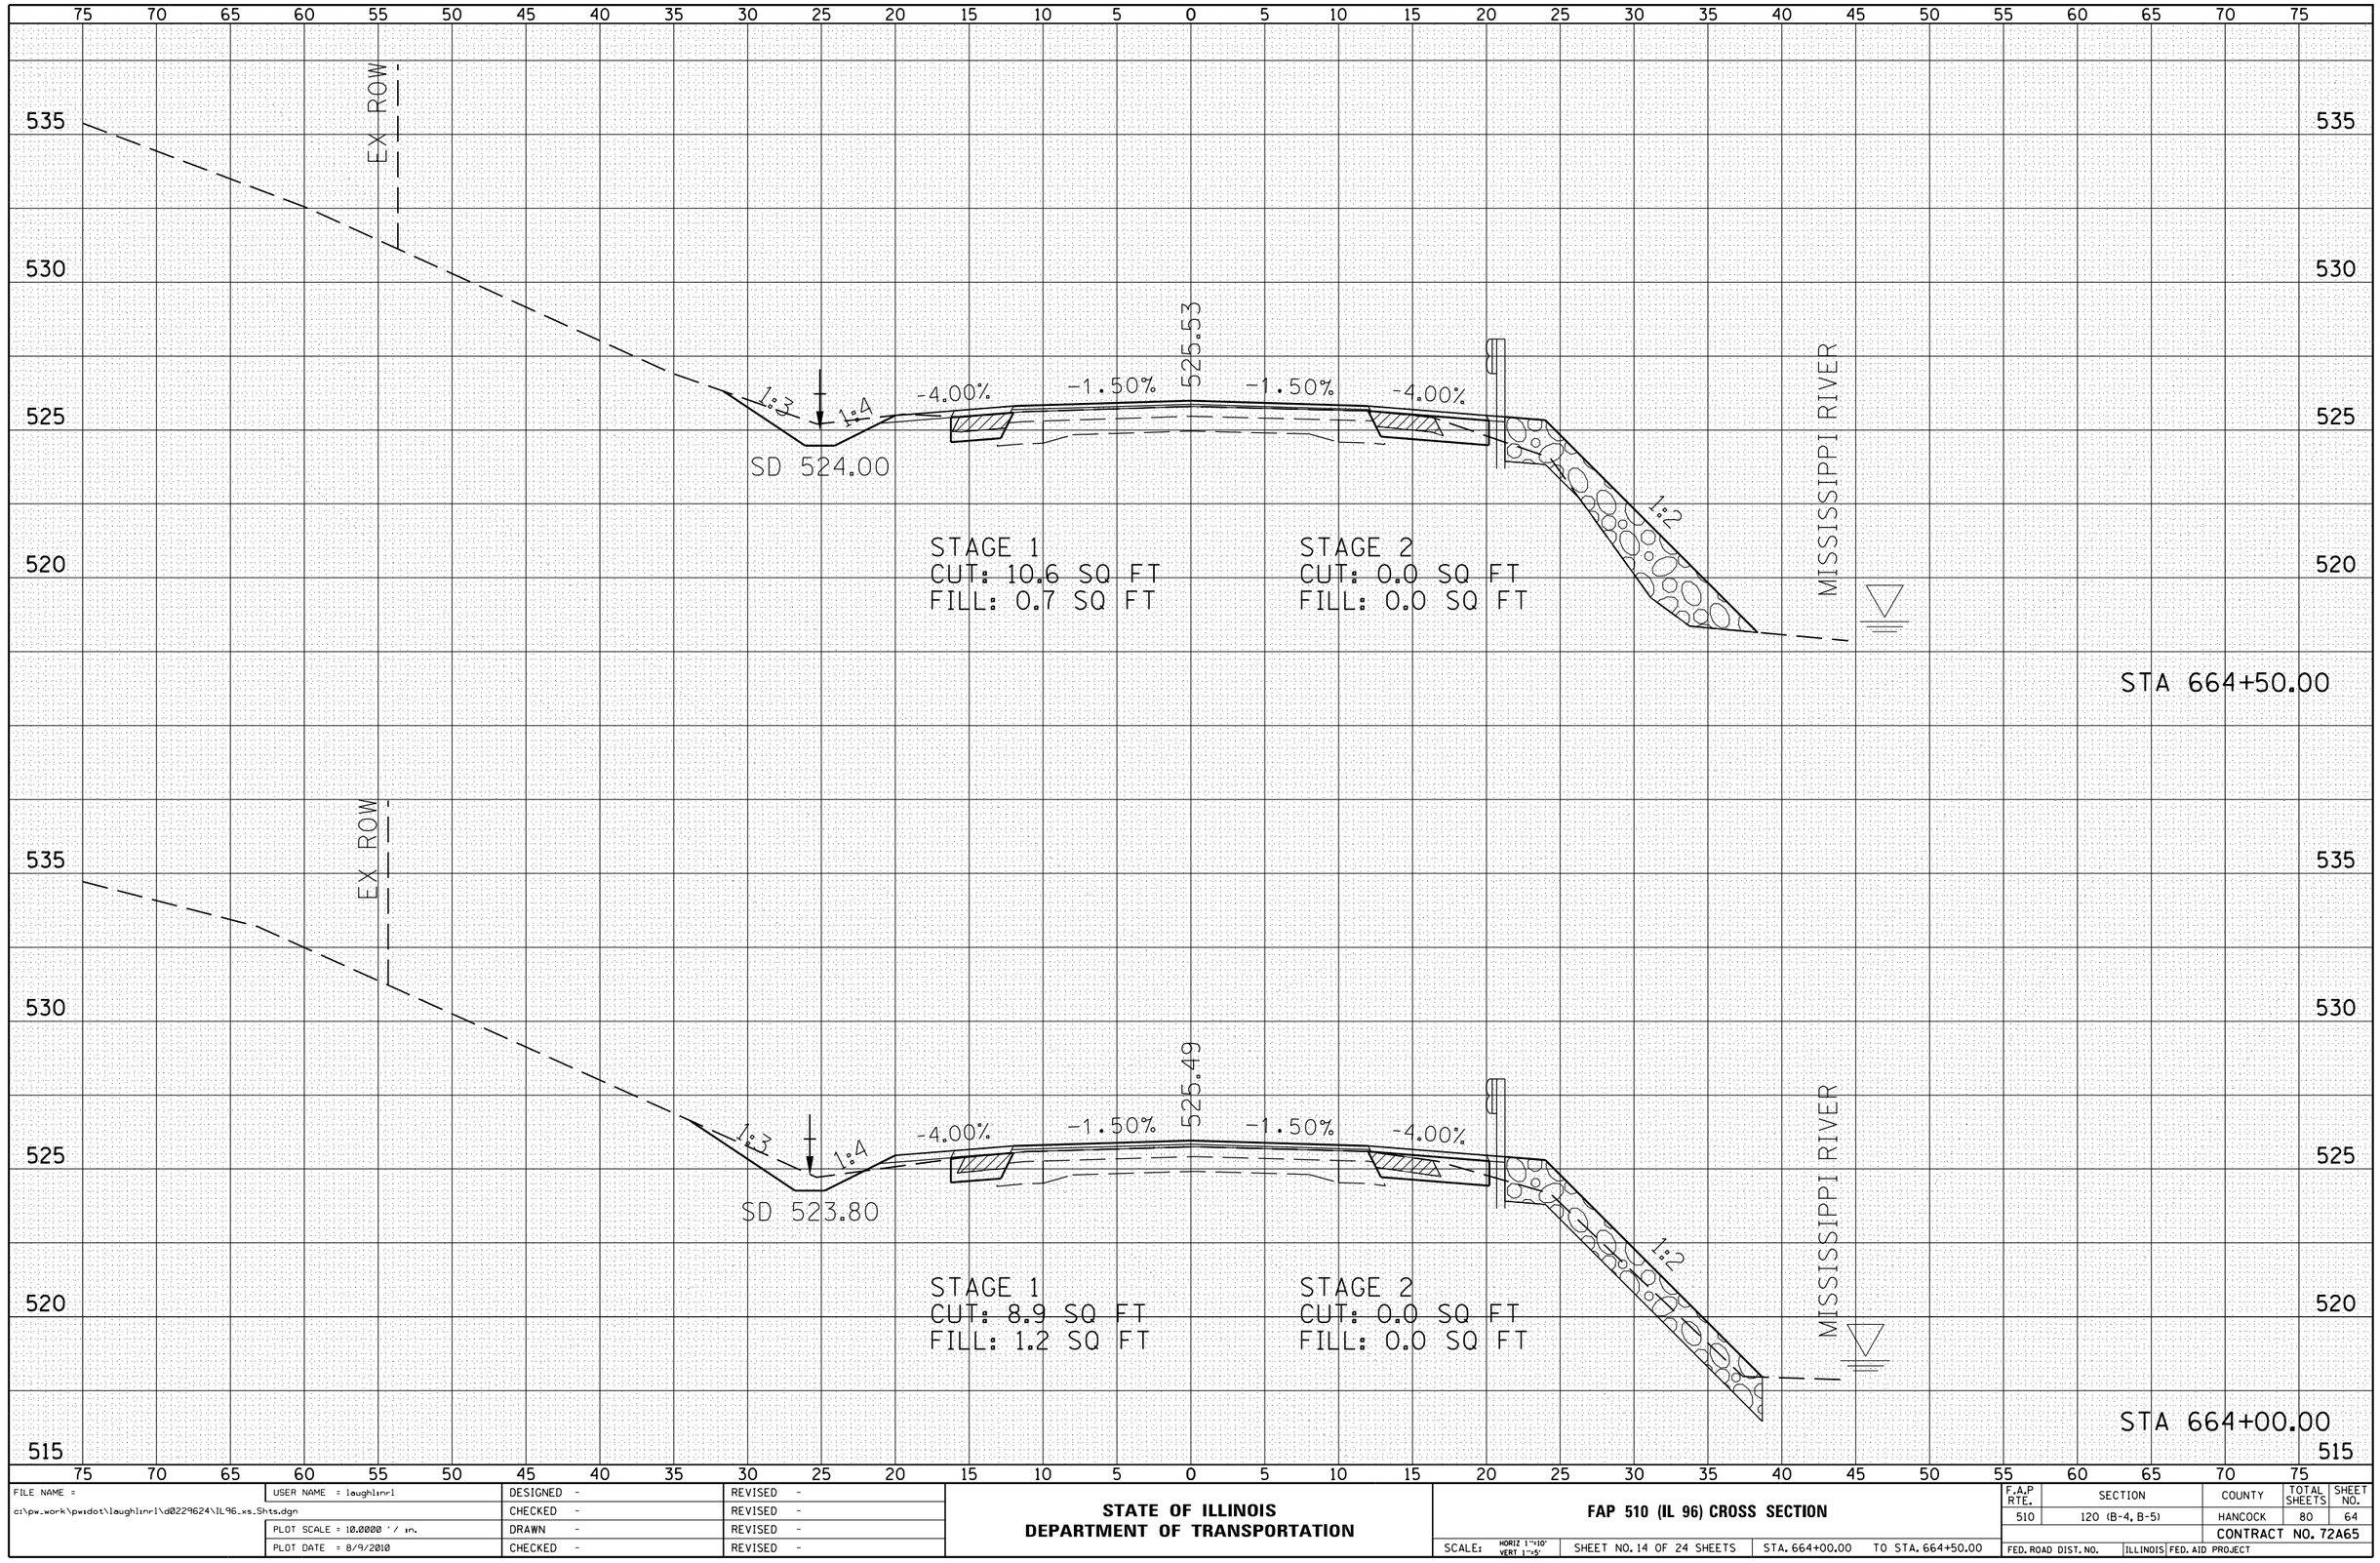

FINAL SURVEY	NOTE BOOK	NO.
SURVEYED	BY	
PLOTTED		
TEMPLATE		
AREAS		
AREAS CHECKED		DATE

ORIGINAL SURVEY	NOTE BOOK	NO.
SURVEYED	BY	
PLOTTED		
TEMPLATE		
AREAS		
AREAS CHECKED		DATE

FILE NAME =	USER NAME = laughlinrl	DESIGNED -	REVISED -
c:\pw_work\pwidot\laughlinrl\d0229624\IL96_xs_Shts.dgn		CHECKED -	REVISED -
	PLOT SCALE = 10.0000 ' / in.	DRAWN -	REVISED -
	PLOT DATE = 8/9/2010	CHECKED -	REVISED -

STATE OF ILLINOIS
DEPARTMENT OF TRANSPORTATION

FAP 510 (IL 96) CROSS SECTION

SCALE: HORIZ 1"=10' VERT 1"=5' | SHEET NO. 14 OF 24 SHEETS | STA. 664+00.00 TO STA. 664+50.00

F.A.P RTE.	SECTION	COUNTY	TOTAL SHEETS	SHEET NO.
510	120 (B-4, B-5)	HANCOCK	80	64
		CONTRACT NO. 72A65		
FED. ROAD DIST. NO.	ILLINOIS	FED. AID PROJECT		