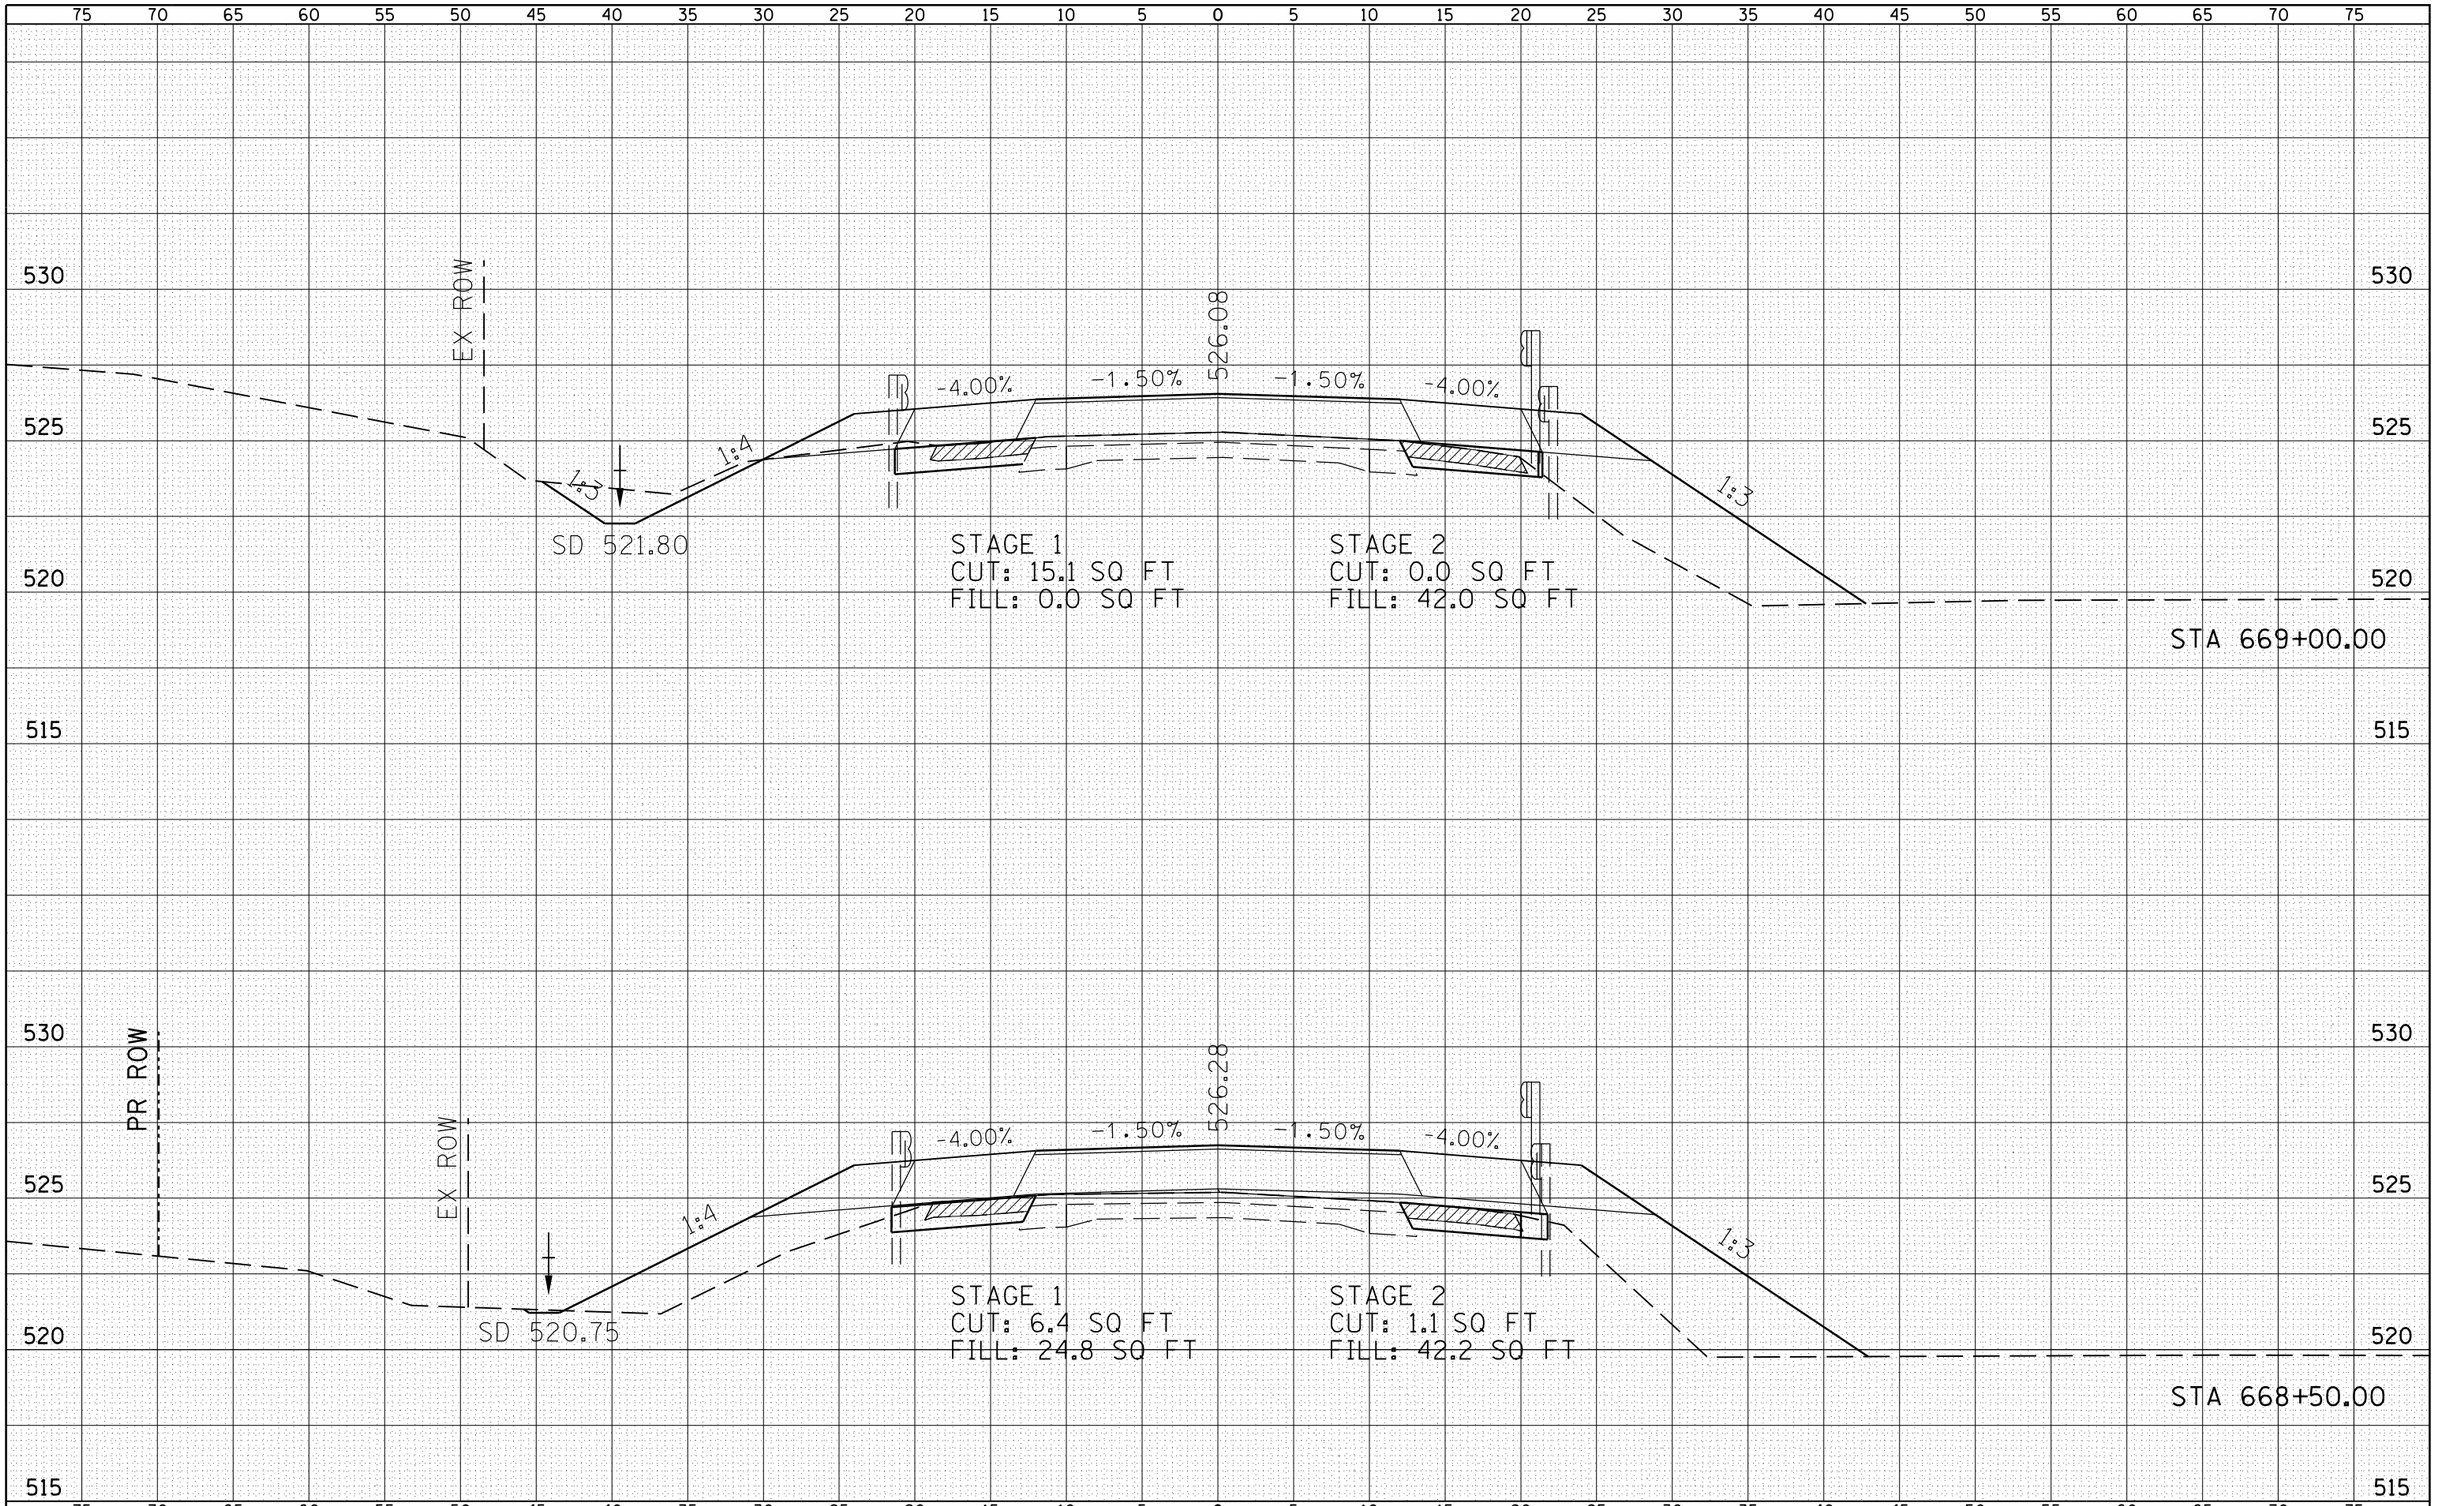

FINAL SURVEY
NOTE BOOK
NO.
SURVEYED
PLOTTED
TEMPLATE
AREAS
AREAS CHECKED
BY
DATE

ORIGINAL SURVEY
NOTE BOOK
NO.
SURVEYED
PLOTTED
TEMPLATE
AREAS
AREAS CHECKED
BY
DATE

FILE NAME =	USER NAME = laughlinrl	DESIGNED -	REVISED -
c:\pw_work\pwidot\laughlinrl\d0229624\IL96_xs_Shts.dgn		CHECKED -	REVISED -
	PLOT SCALE = 10.0000 ' / in.	DRAWN -	REVISED -
	PLOT DATE = 8/9/2010	CHECKED -	REVISED -

STATE OF ILLINOIS
DEPARTMENT OF TRANSPORTATION

FAP 510 (IL 96) CROSS SECTION

SCALE: HORIZ 1"=10' VERT 1"=5' | SHEET NO. 20 OF 24 SHEETS | STA. 668+50.00 TO STA. 669+00.00

F.A.P RTE.	SECTION	COUNTY	TOTAL SHEETS	SHEET NO.
510	120 (B-4, B-5)	HANCOCK	80	70
		CONTRACT NO. 72A65		
FED. ROAD DIST. NO.	ILLINOIS	FED. AID PROJECT		