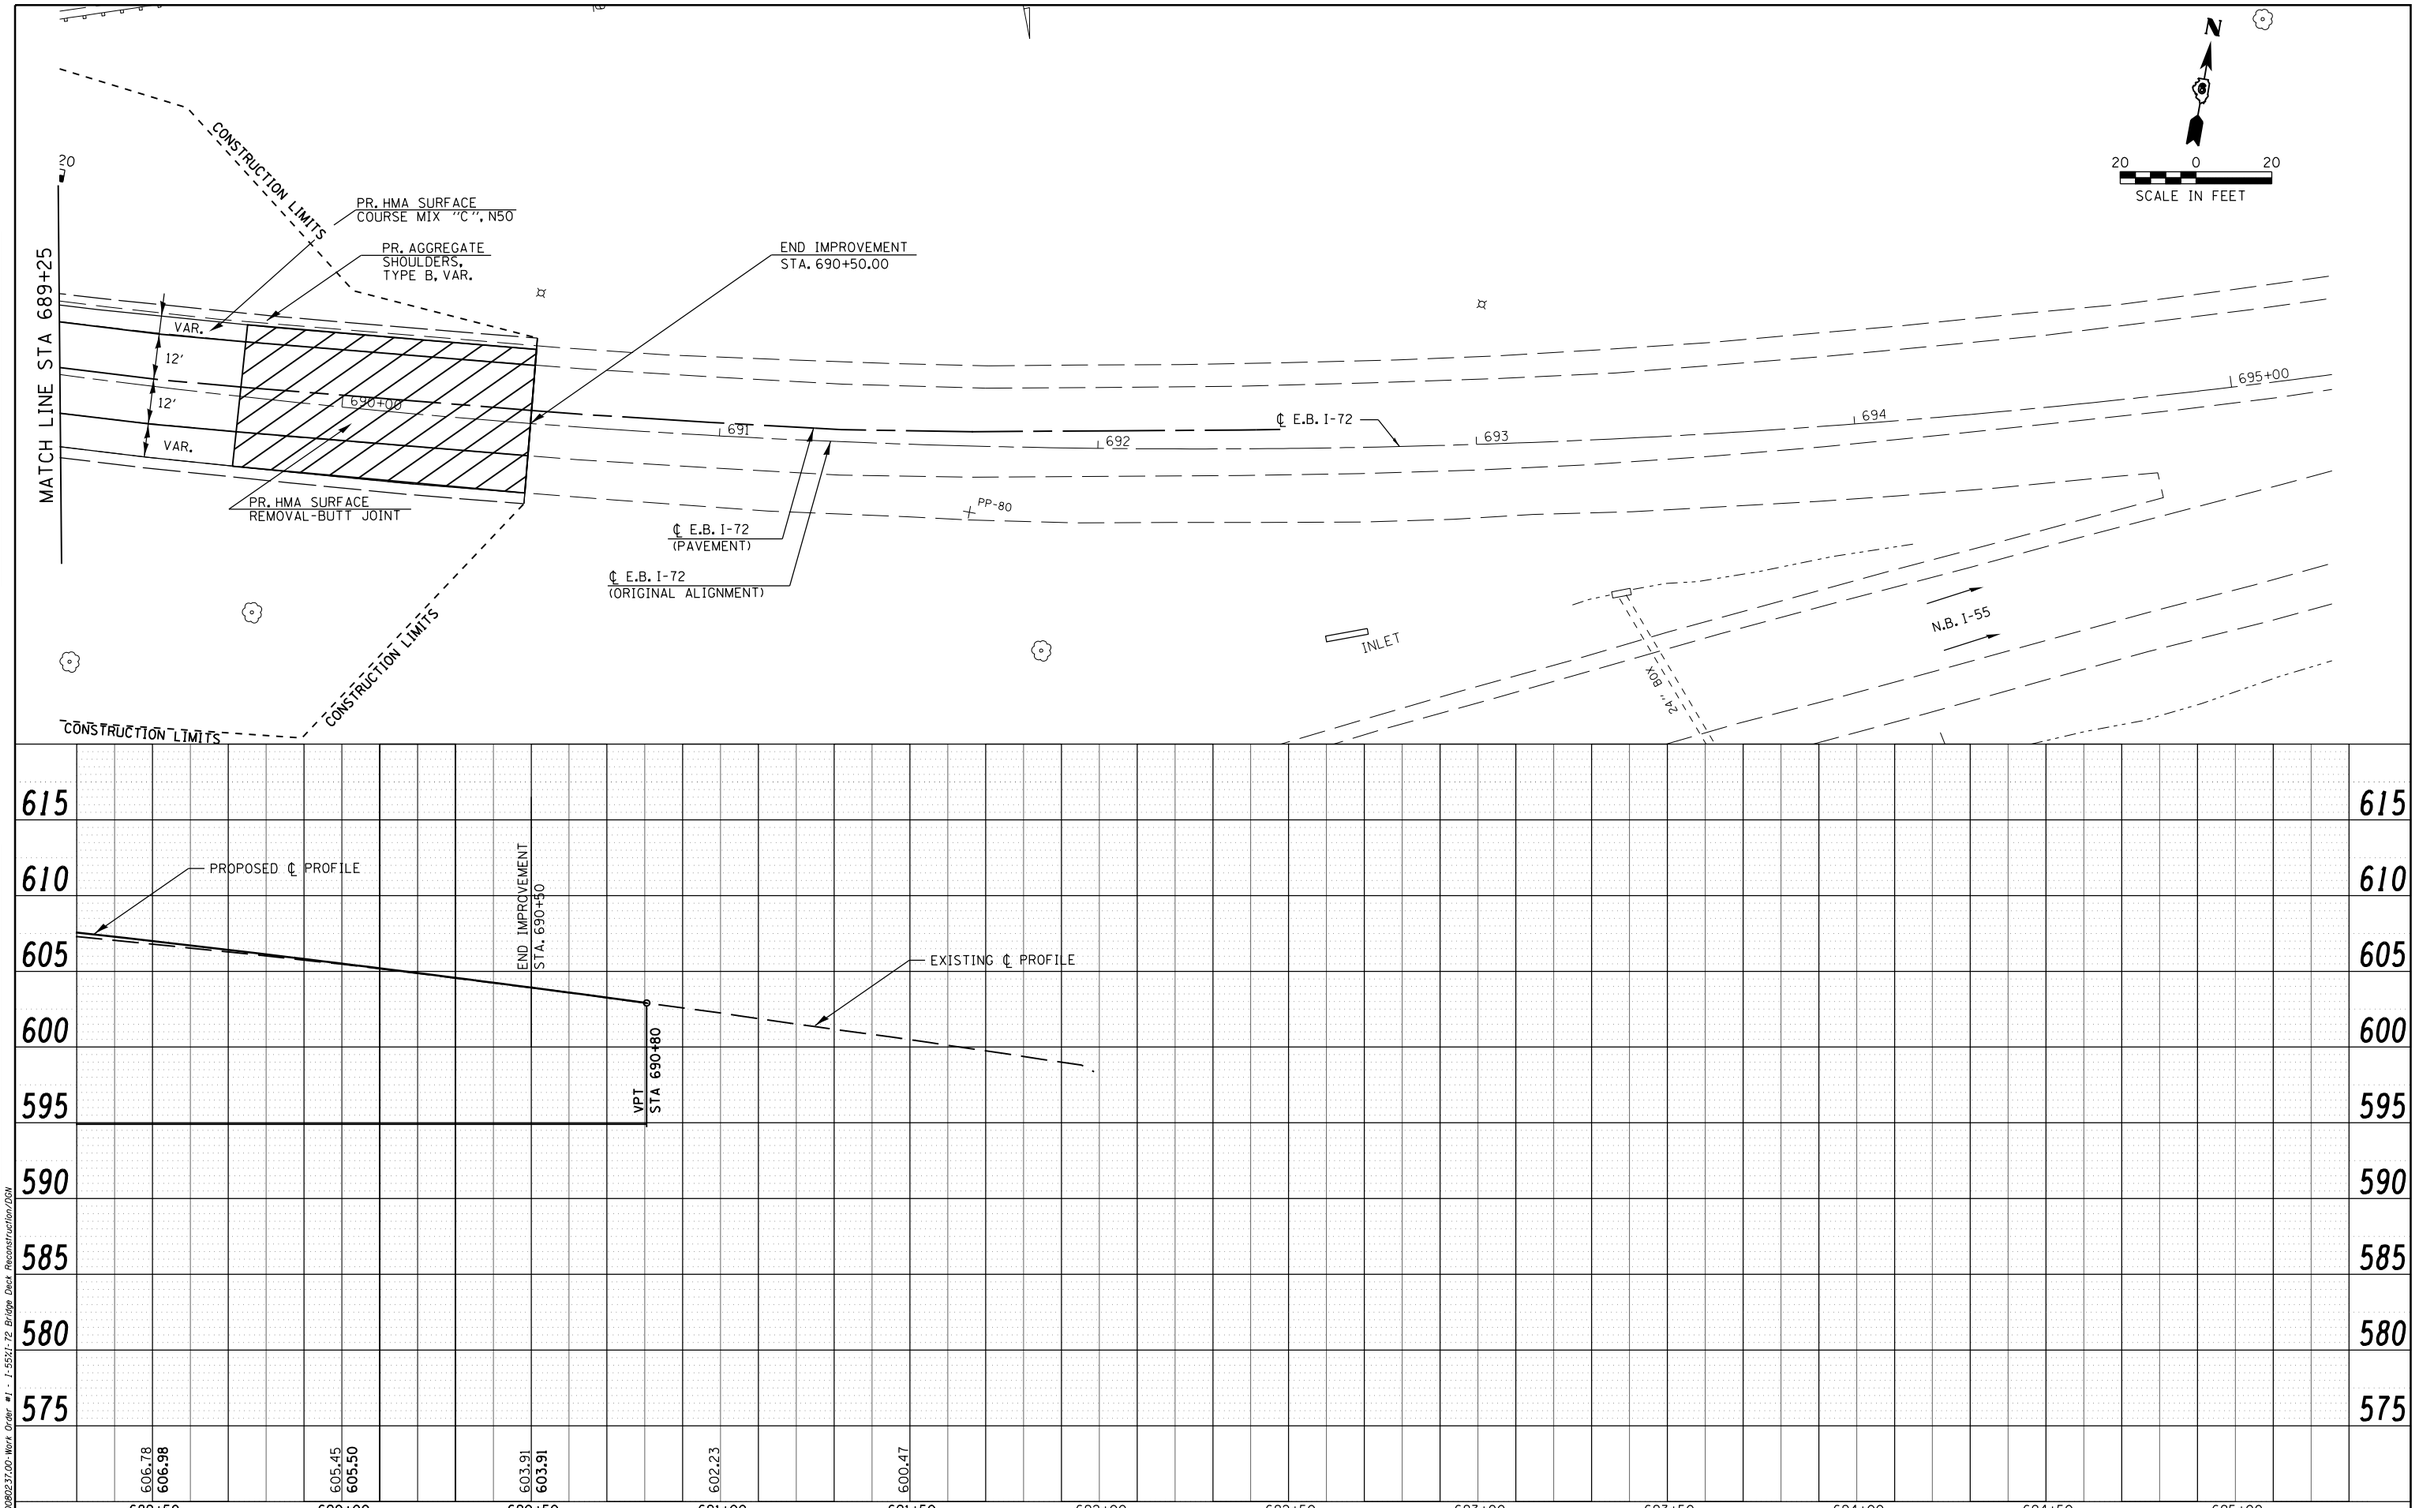

PLAN		BY	DATE
SURVEYED			
PLOTTED			
ALIGNMENT CHECKED			
RT. OF WAY CHECKED			
CADD FILE NAME			
NOTE BOOK NO.			

PROFILE		BY	DATE
SURVEYED			
PLOTTED			
GRADES CHECKED			
BM. NOTED			
STRUCTURE NOTATNS CHKD			
NOTE BOOK NO.			

P:/IDOT-DK/2008/008023.00-Work Order #1 - I-5521-72 Bridge Deck Reconstruction/DGN

FILE NAME = c:\pw_work\pwidot\laughlnrl\d0231206\D672A64-sht-plnprf.dgn	USER NAME = laughlnrl	DESIGNED - LLO	REVISED -
		DRAWN - JJS	REVISED -
	PLOT SCALE = 40.0000 ' / in.	CHECKED - MTM	REVISED -
	PLOT DATE = Aug-11-2010 01:10:25PM	DATE - JANUARY 2010	REVISED -

STATE OF ILLINOIS
DEPARTMENT OF TRANSPORTATION

I-72 PLAN AND PROFILE

SCALE: H=20 V=5 | SHEET NO. 3 OF 3 SHEETS | STA. 689 + 25 | STA. 695 + 27

F.A.I RTE.	SECTION	COUNTY	TOTAL SHEETS	SHEET NO.
72	(84-3HB-5)BR	SANGAMON	84	11
	S.N. 084-0078	CONTRACT NO. 72C70		
FED. ROAD DIST. NO. 6	ILLINOIS	FED. AID PROJECT		