FINAL SURVEY	NOTE BOOK	NO.
SURVEYED	BY	DATE
PLOTTED		
TEMPLATE		
AREAS		
AREAS CHECKED		

ORIGINAL SURVEY	NOTE BOOK	NO.
SURVEYED	BY	DATE
PLOTTED		
TEMPLATE		
AREAS		
AREAS CHECKED		

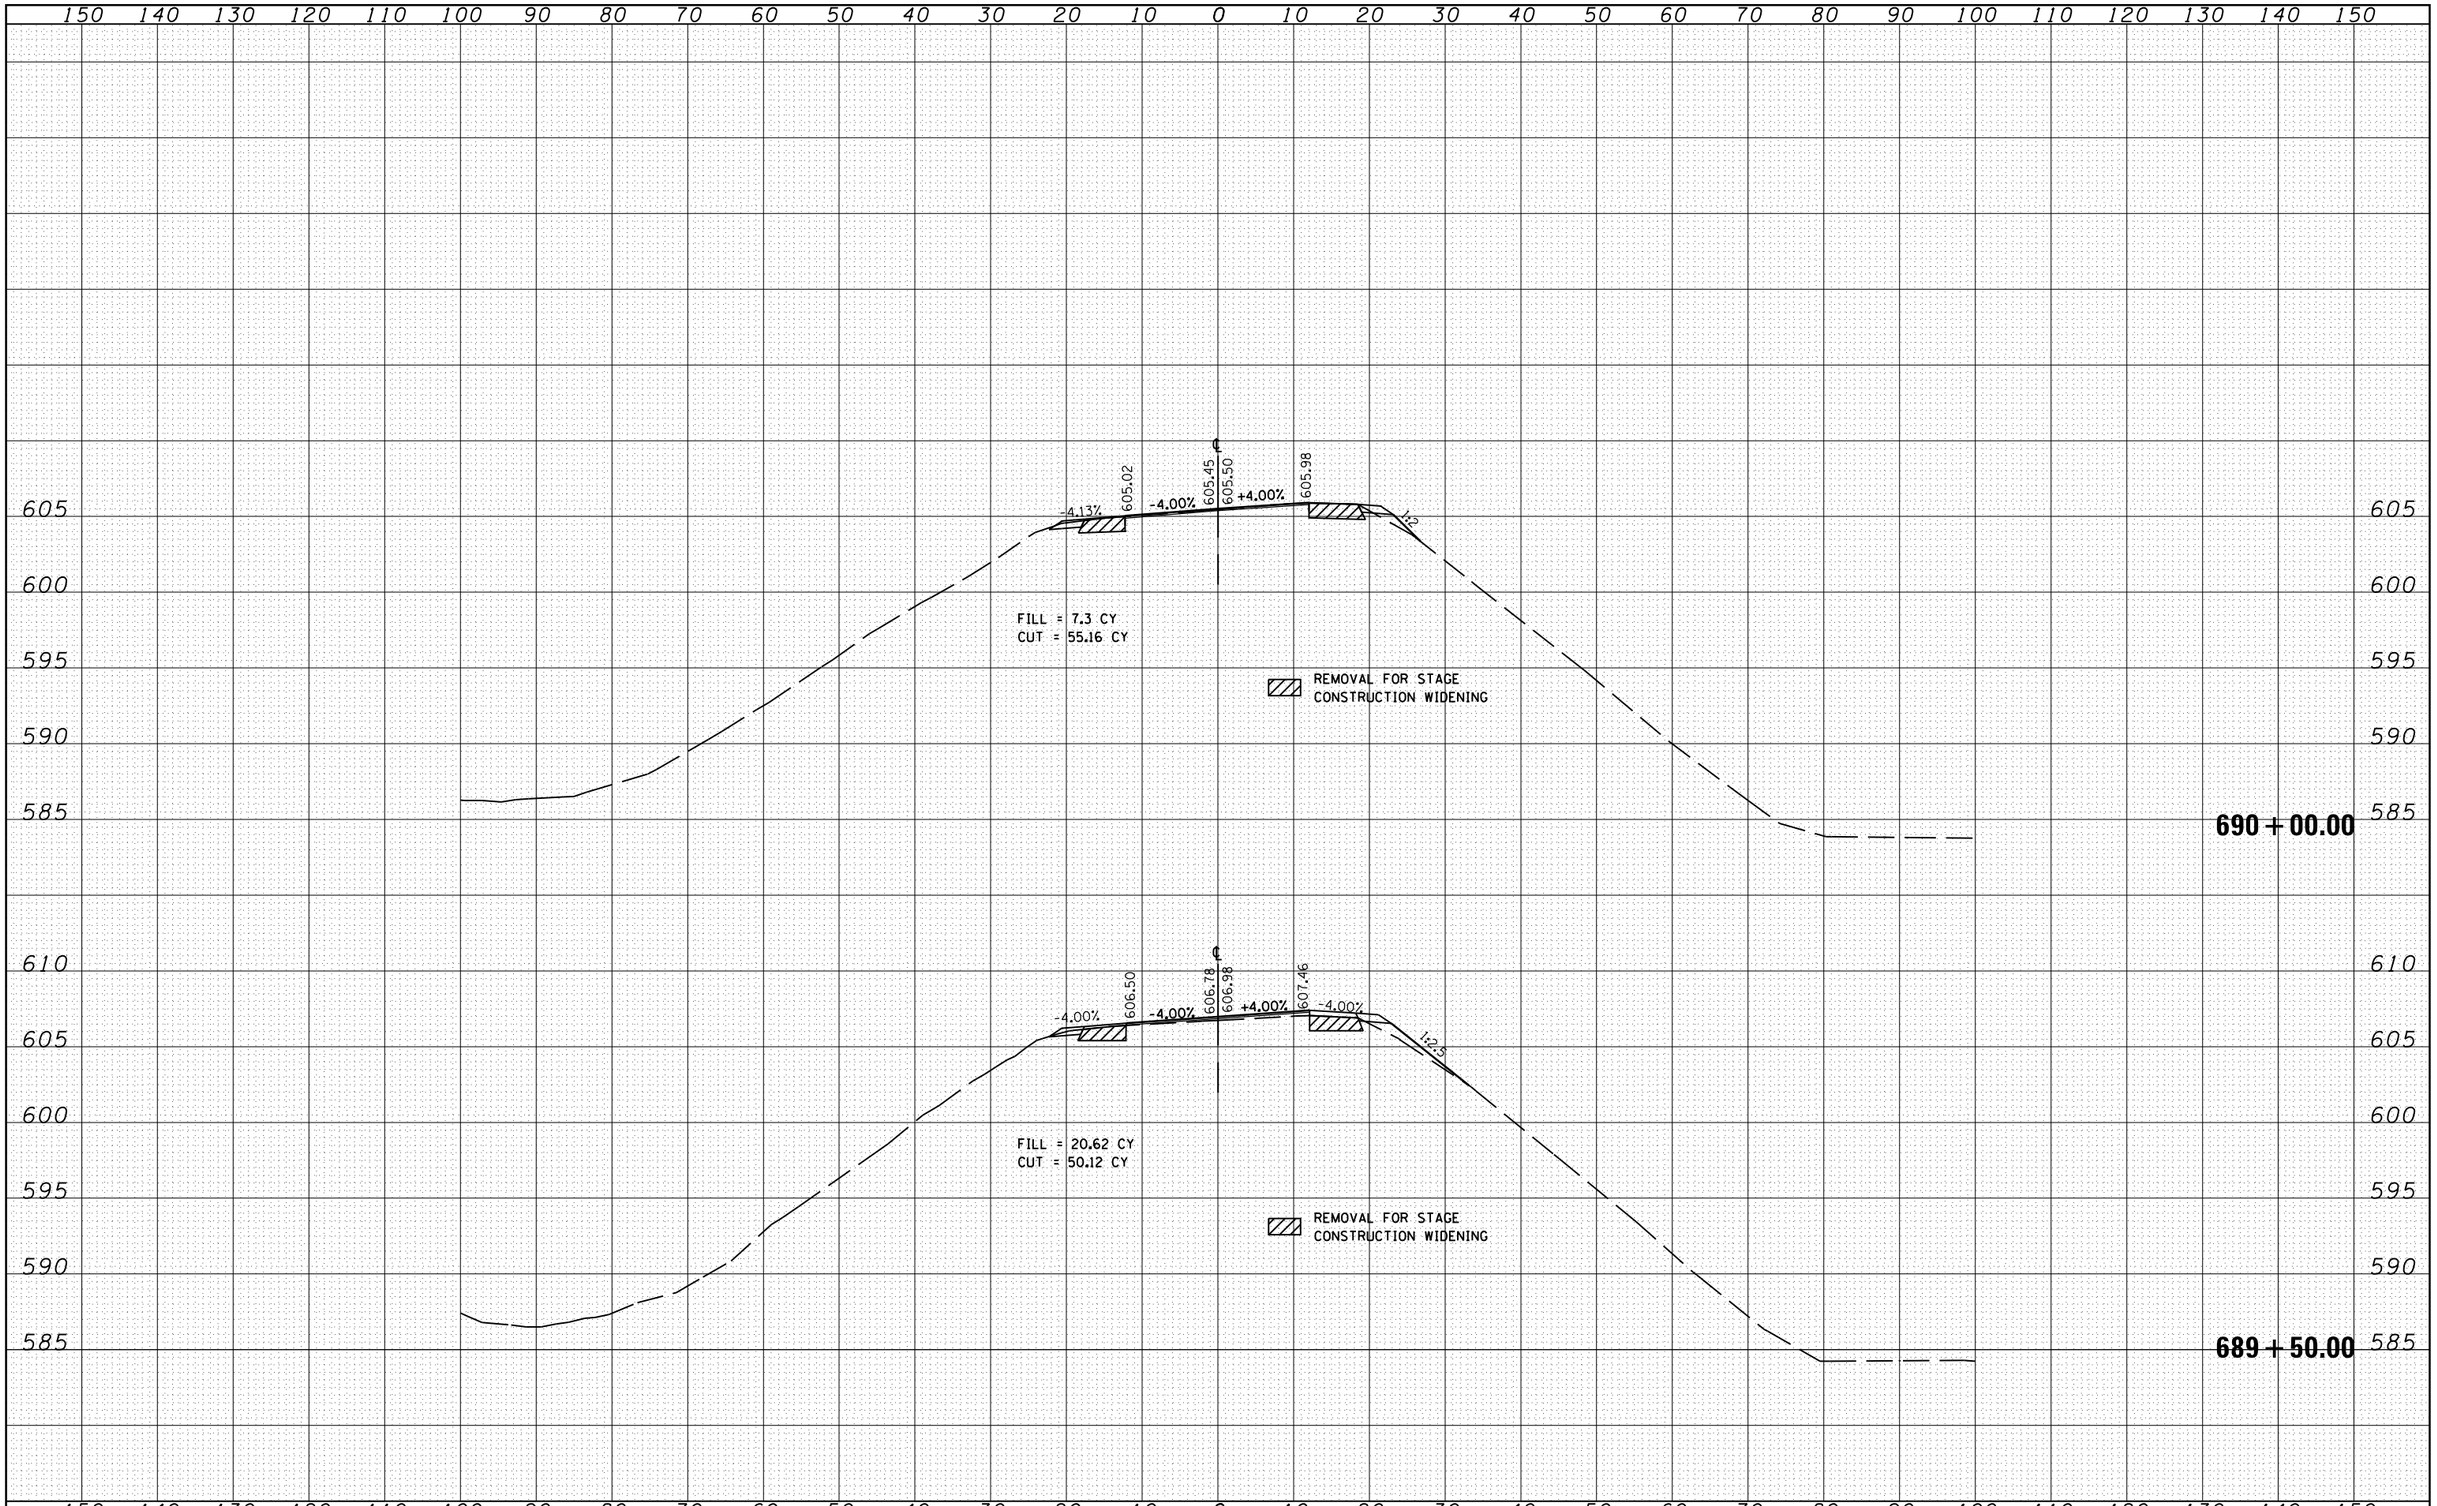

FILE NAME = c:\pw_work\pwidot\laughlinrl\d0231206\D672A64-sht-72xssheet.dgn	USER NAME = laughlinrl	DESIGNED - LLO	REVISED -
		DRAWN - JJS	REVISED -
	PLOT SCALE = 20.0000 ' / in.	CHECKED - MTM	REVISED -
	PLOT DATE = Aug-12-2010 08:14:56AM	DATE - JANUARY 2010	REVISED -

STATE OF ILLINOIS
DEPARTMENT OF TRANSPORTATION

I-72 CROSS SECTIONS

SCALE: 1"=20' | SHEET NO. 4 OF 5 SHEETS | STA. 689+50.00 STA. 690+00.00

F.A.I. RTE.	SECTION	COUNTY	TOTAL SHEETS	SHEET NO.
72	(84-3HB-5)BR	SANGAMON	84	83
	S.N. 084-0078	CONTRACT NO. 72C70		
FED. ROAD DIST. NO.	ILLINOIS	FED. AID PROJECT		