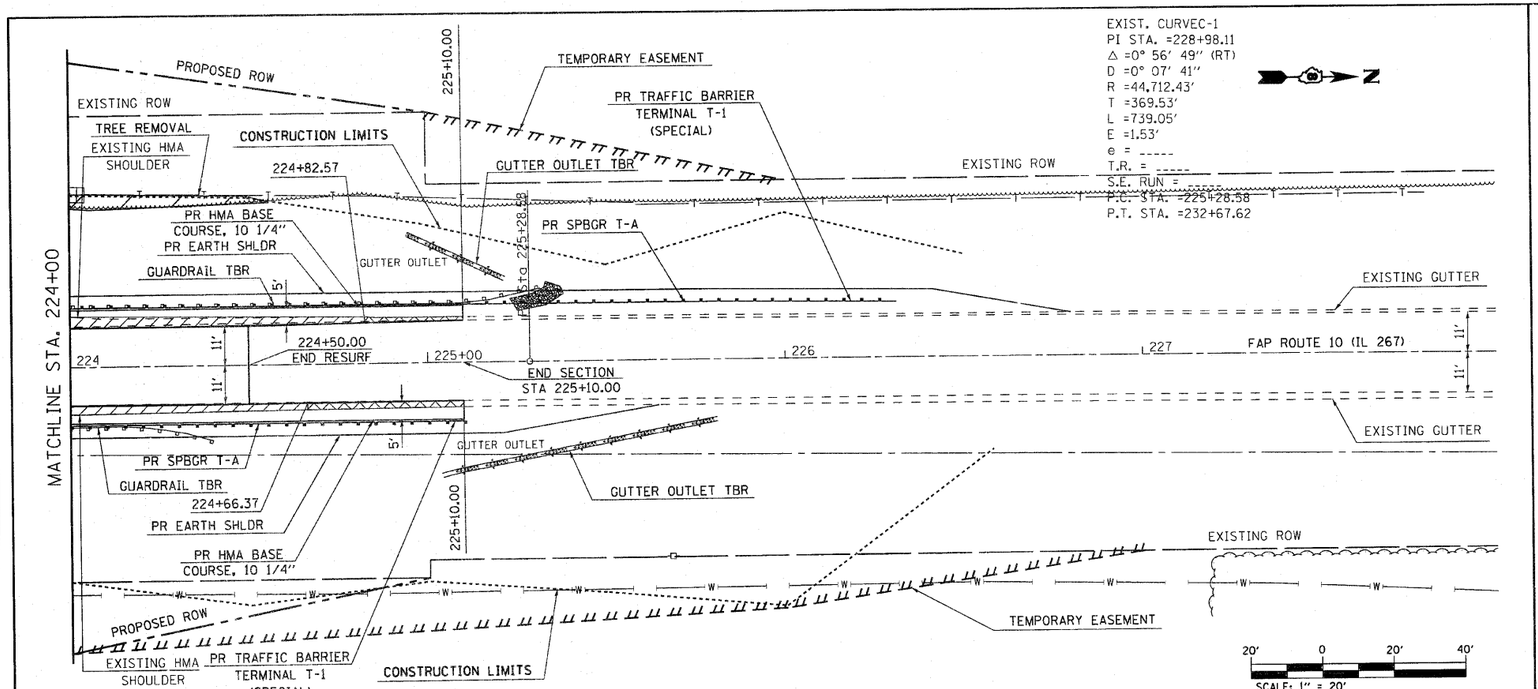

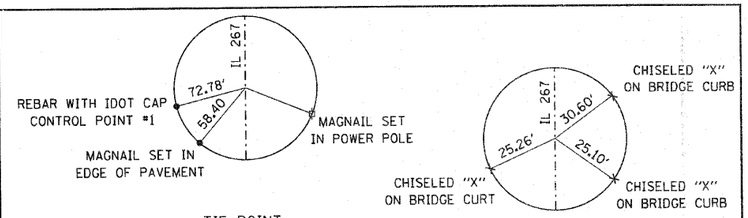

TIE POINT
STA 215+00.00
MAGNAIL
N 996178.6883
E 283843.4113

TIE POINT
STA 222+94.00
CENTER OF BRIDGE
N 996972.6126
E 283832.4453

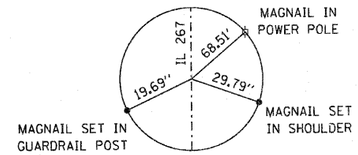

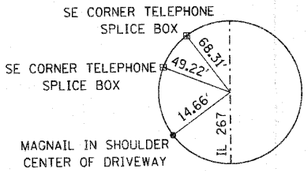

TIE POINT
PC STA 225+28.58
MAGNAIL
N 997207.1695
E 283829.2055

TIE POINT
PT STA 232+67+62
MAGNAIL
N 997946.1948
E 283825.1060

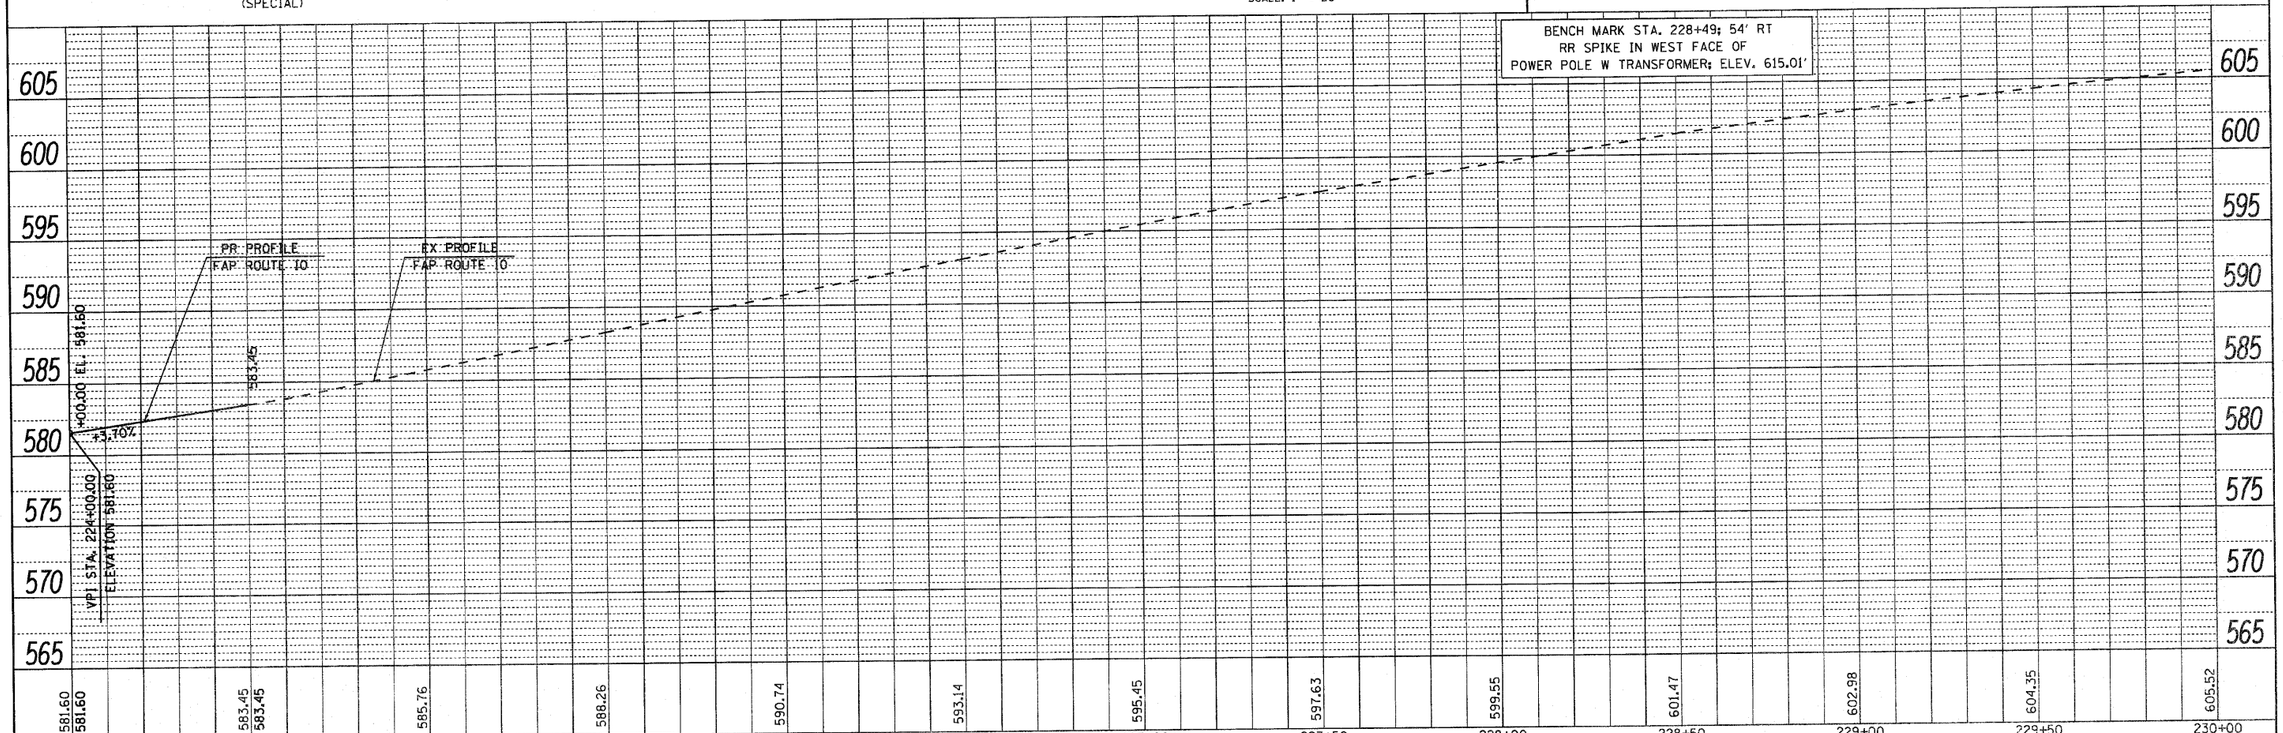

FILE NAME = $FILEL$	USER NAME = $USER$	DESIGNED -	REVISED -
		DRAWN -	REVISED -
	PLOT SCALE = $SCALE$	CHECKED -	REVISED -
	PLOT DATE = $DATE$	DATE -	REVISED -

STATE OF ILLINOIS
DEPARTMENT OF TRANSPORTATION

PLAN PROFILE SHEET, (IL 267)

SCALE: 1" = 20' | SHEET NO. 2 OF 4 SHEETS | STA. 224+00 | TO STA. 227+00

F.A.P. RTE.	SECTION	COUNTY	TOTAL SHEETS	SHEET NO.
10	38-1	GREENE	59	10
		CONTRACT NO. 76C15		
	ILLINOIS	FED. AID PROJECT		