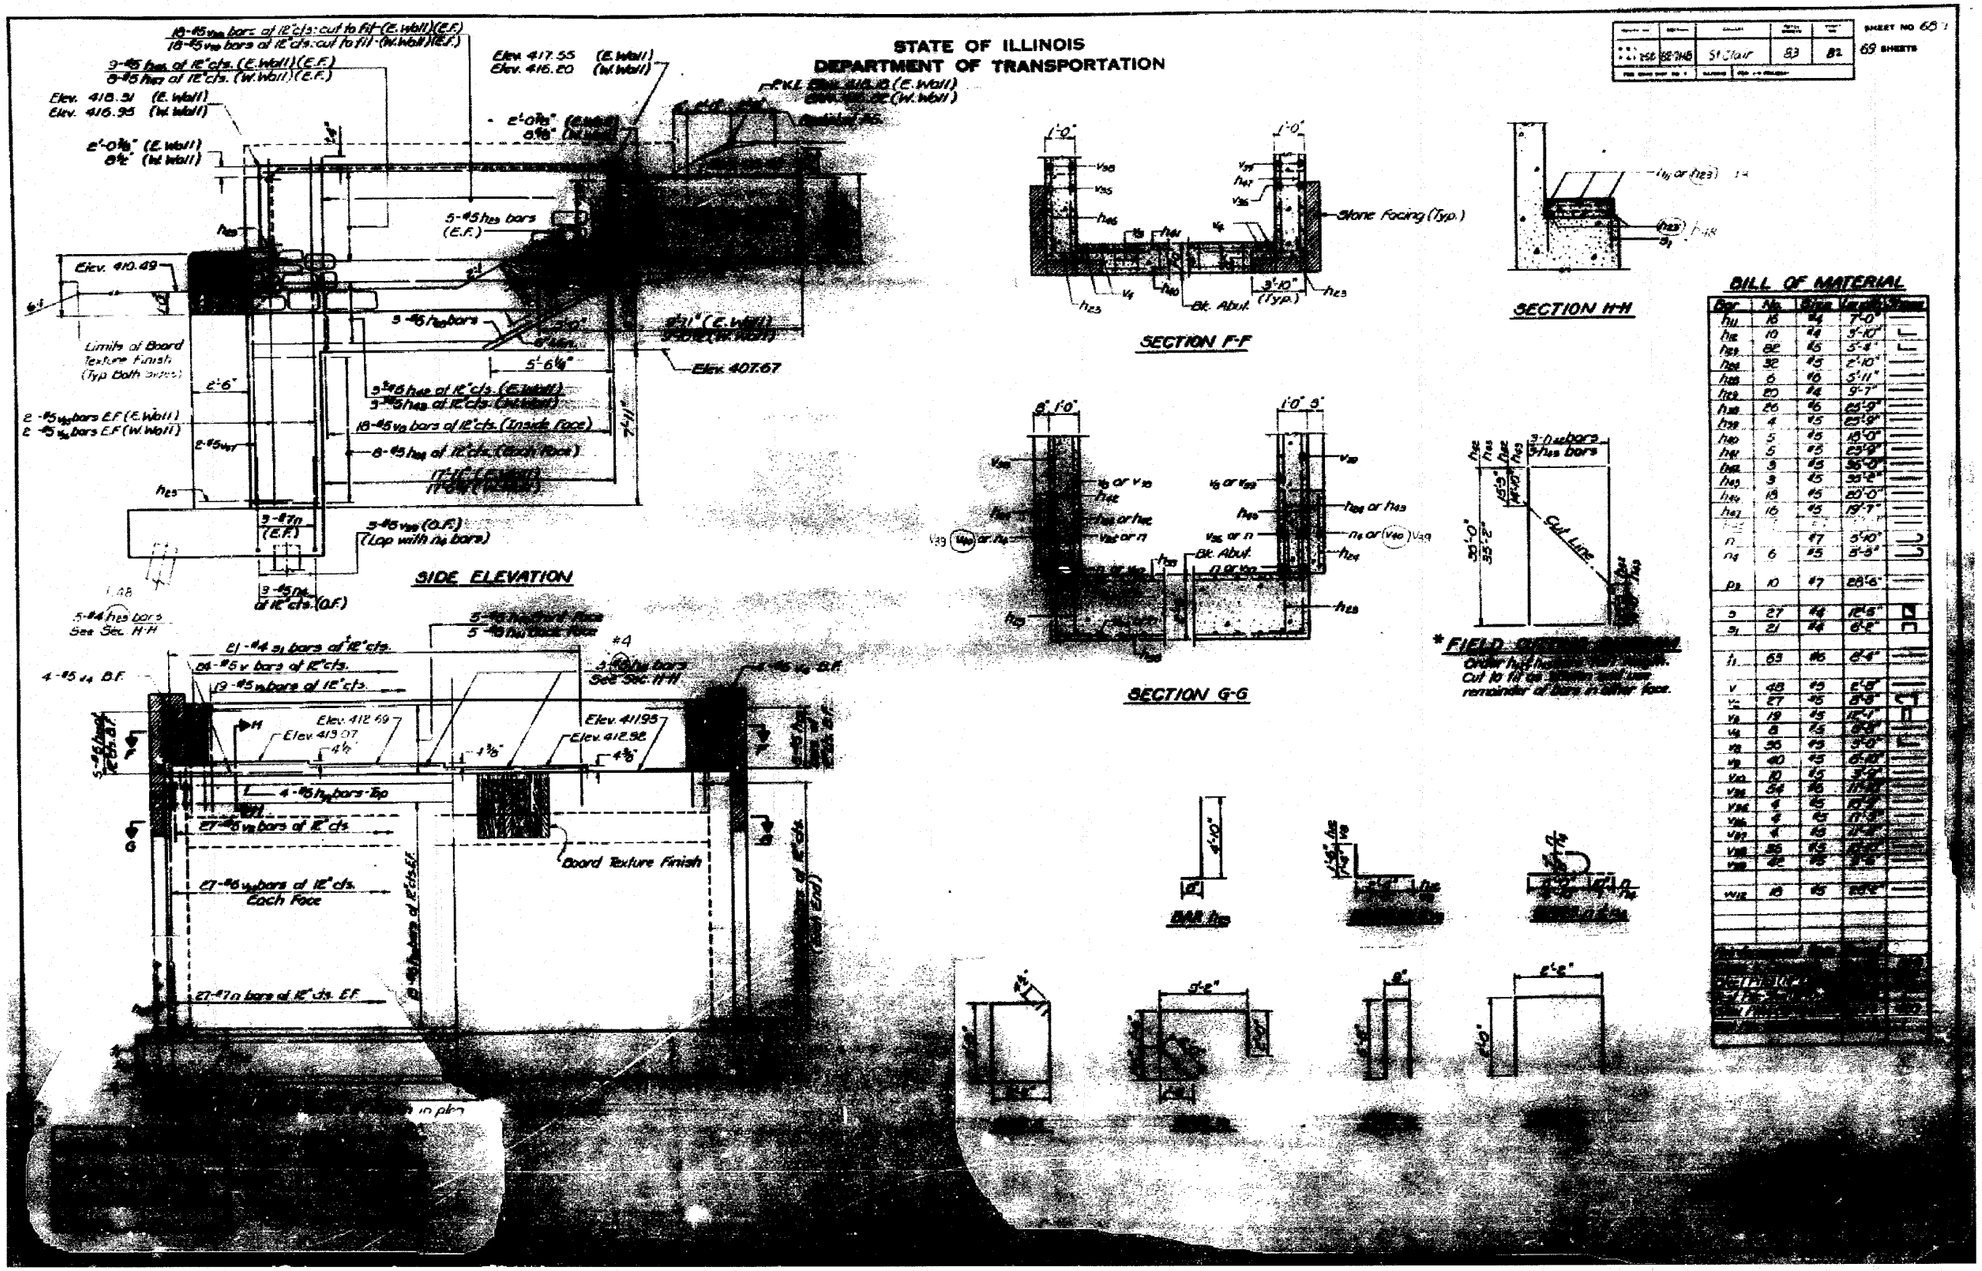

FOR INFORMATION ONLY

FILE NAME = $FILEL$	USER NAME = $USER$	DESIGNED -	REVISED -	STATE OF ILLINOIS DEPARTMENT OF TRANSPORTATION	EXISTING STRUCTURE PLANS	F.A.I. RTE. 255	SECTION 82-7HB-I	COUNTY ST. CLAIR	TOTAL SHEETS 43 / SHEET NO. 43
		DRAWN -	REVISED -					CONTRACT NO. 76C33	
	PLOT SCALE = $SCALE$	CHECKED -	REVISED -		SCALE: NA / SHEET NO. 20 OF 20 SHEETS / STA. / TO STA.	FED. ROAD DIST. NO.	ILLINOIS	FED. AID PROJECT	
	PLOT DATE = $DATE$	DATE -	REVISED -						