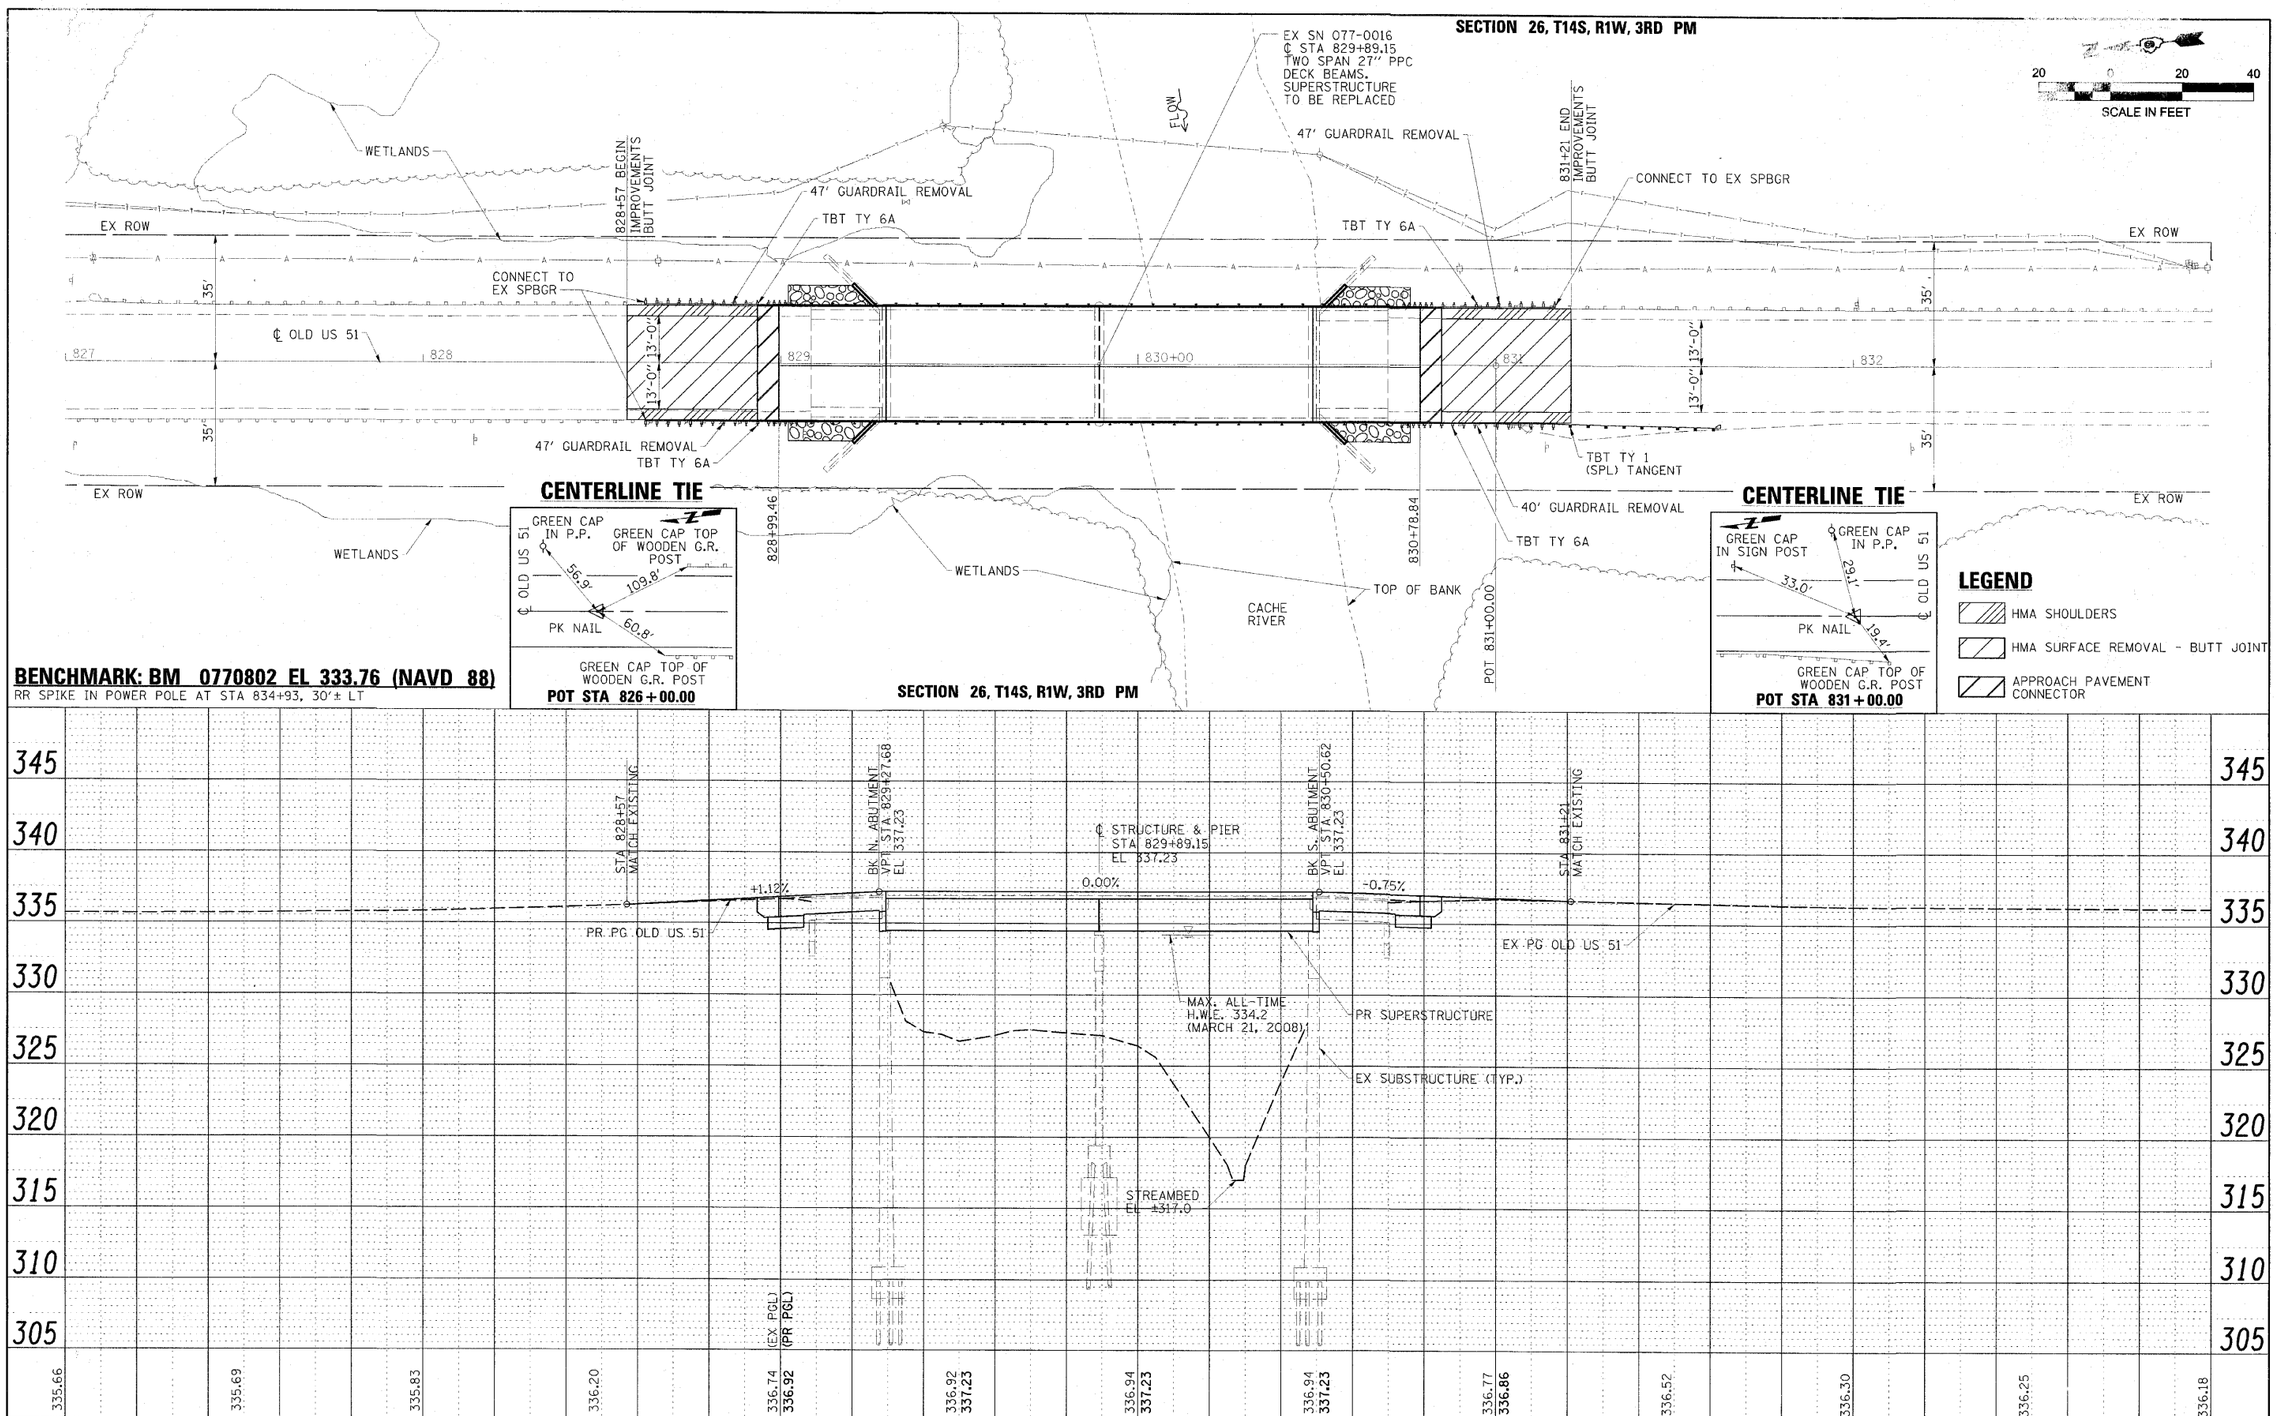

FILE NAME = D978271-sht-plnp-f51.dgn	USER NAME = HAS	DESIGNED - DAJ	REVISED -
	PLOT SCALE = 20.0 ' / IN.	DRAWN - RJT/HAS	REVISED -
SCALES: (HORIZ) 1"=20' (VERT) 1"=5'	PLOT DATE = 5/17/2010 10:01:53 AM	CHECKED - MTD	REVISED -
		DATE - 5/10	REVISED -

STATE OF ILLINOIS
DEPARTMENT OF TRANSPORTATION

FAS 2936 (OLD US 51) PLAN AND PROFILE

SCALE: 1"=20'-0" | SHEET NO. 1 OF 2 SHEETS | STA. 827+00 TO STA. 833+00

F.A.S. RTE.	SECTION	COUNTY	TOTAL SHEETS	SHEET NO.
2936	14BR-1	PULASKI	68	8

CONTRACT NO. 78071

FED. ROAD DIST. NO. | ILLINOIS FED. AID PROJECT