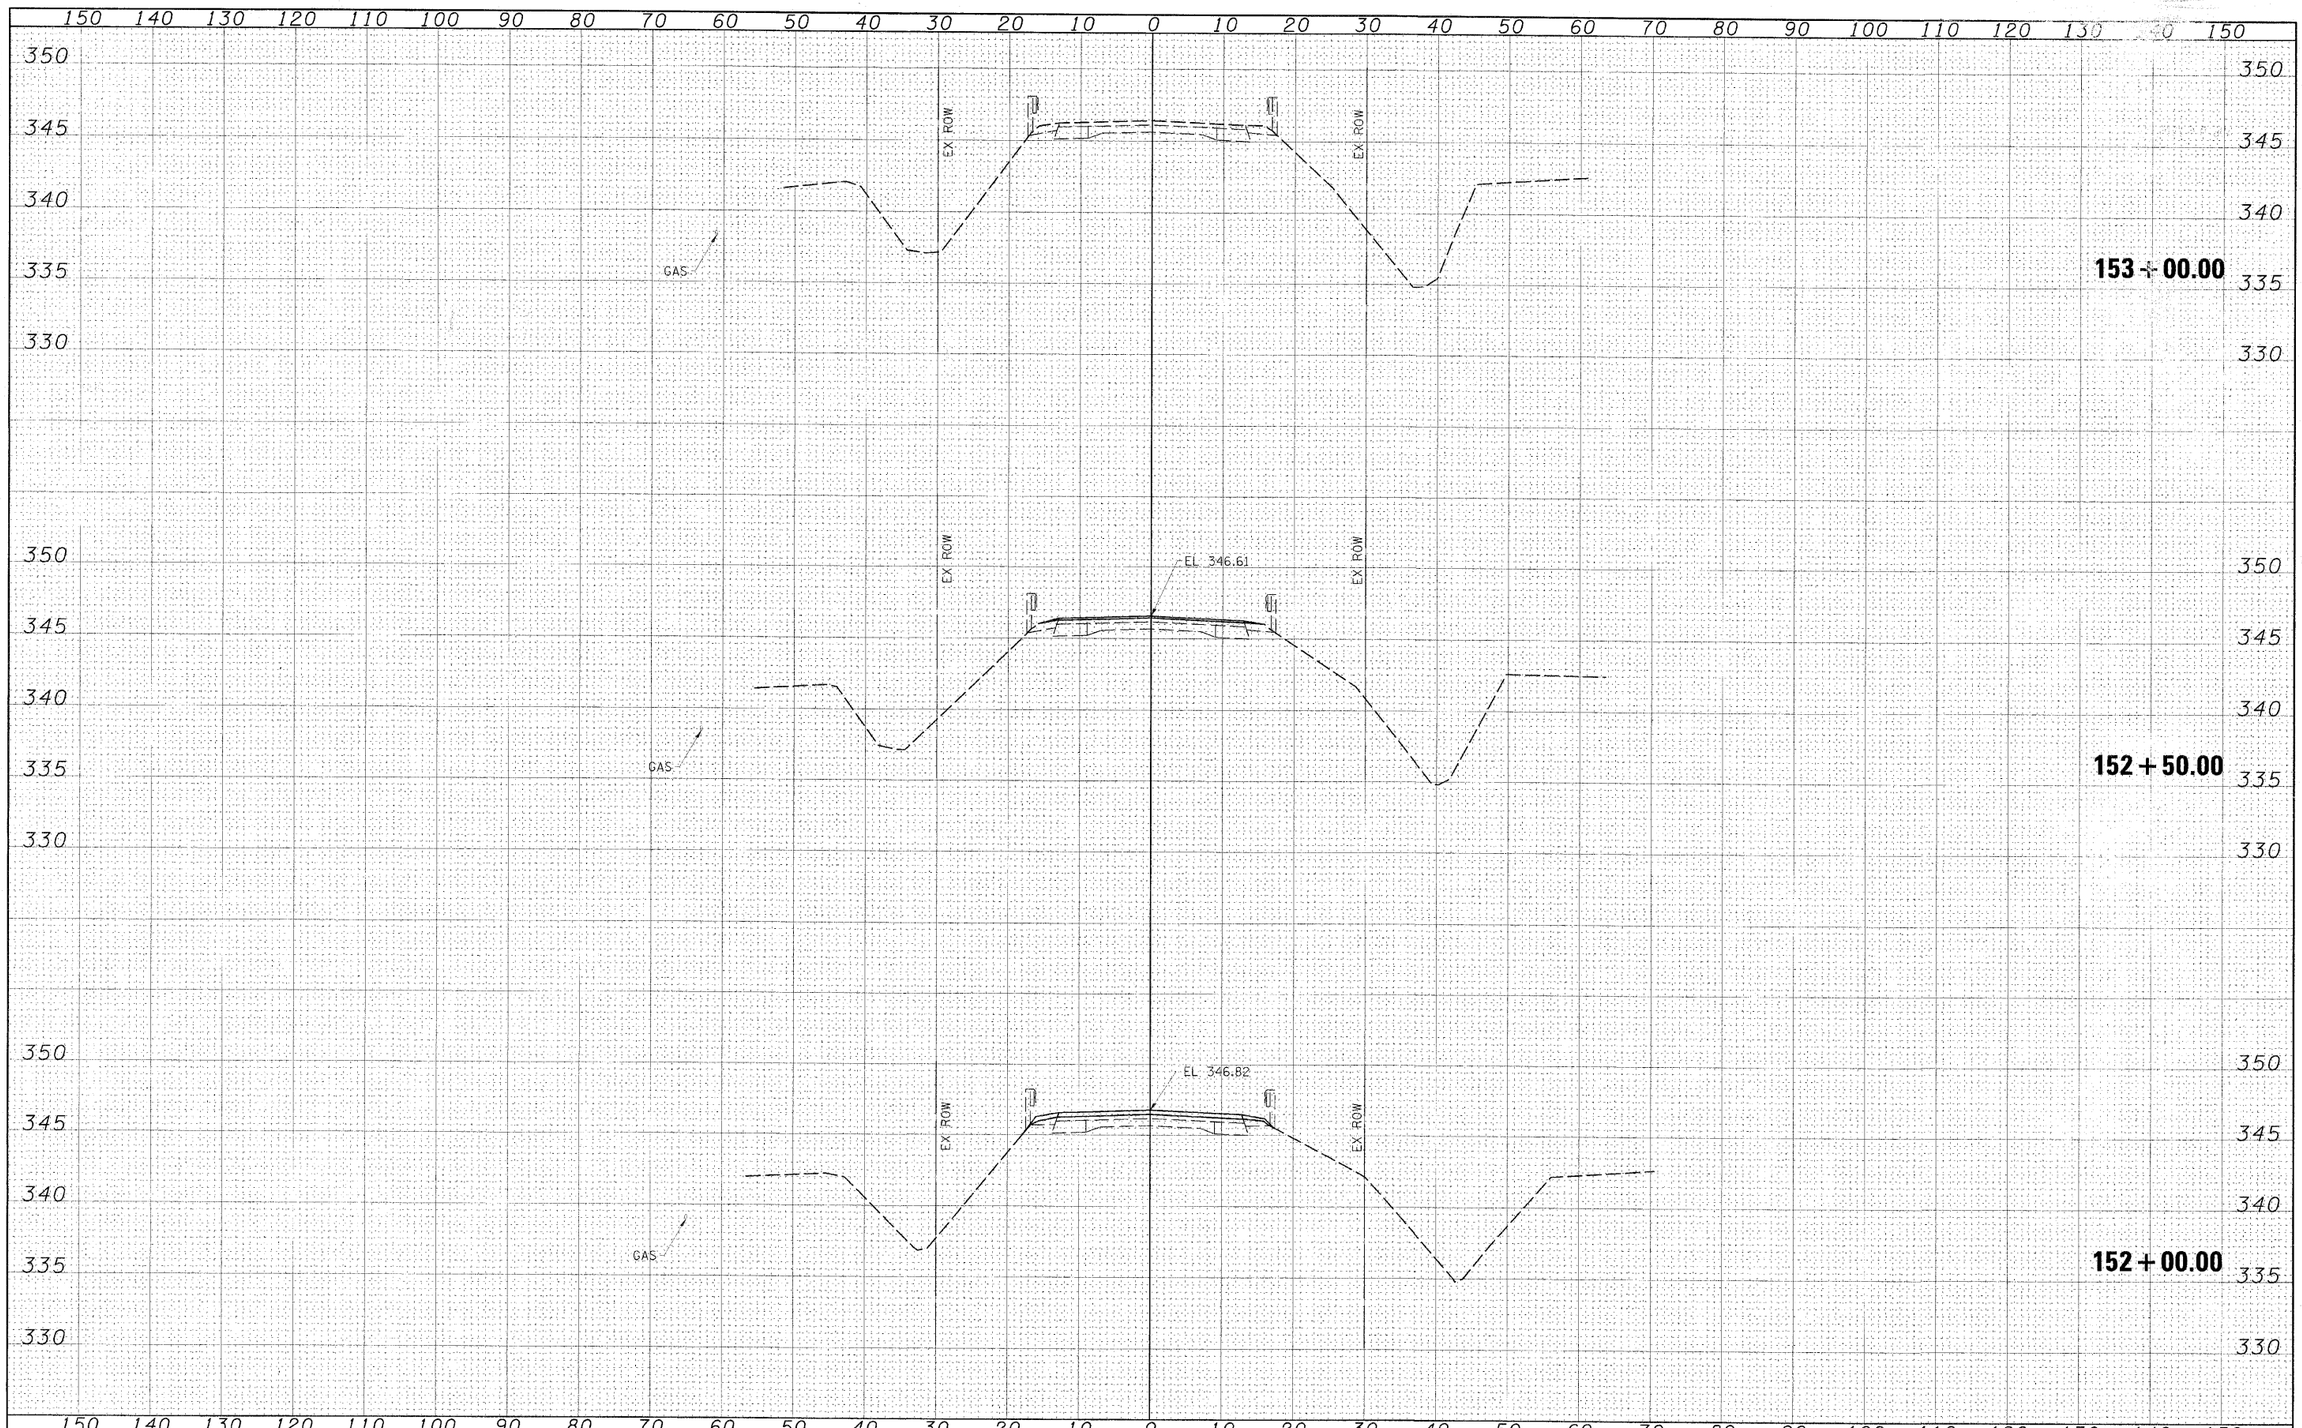

FILE NAME = D978071-sht-xsht01.dgn	USER NAME = HAS	DESIGNED - DAJ	REVISED -
		DRAWN - RJT	REVISED -
	PLOT SCALE = 12.0107 ' / IN.	CHECKED - MTD	REVISED -
SCALES: (HORIZ) 1"=10' (VERT) 1"=5'	PLOT DATE = 5/17/2010 1:13:43 PM	DATE - 5/10	REVISED -

STATE OF ILLINOIS
DEPARTMENT OF TRANSPORTATION

FAS 2936 (OLD US 51) CROSS SECTIONS

SCALE: AS SHOWN | SHEET NO. 3 OF 3 SHEETS | STA. 152+00.00 TO STA. 153+00.00

F.A.S. RTE.	SECTION	COUNTY	TOTAL SHEETS	SHEET NO.
2936	16BR-1	COUNTY	68	68
		CONTRACT NO. 78071		

FED. ROAD DIST. NO. | ILLINOIS | FED. AID PROJECT