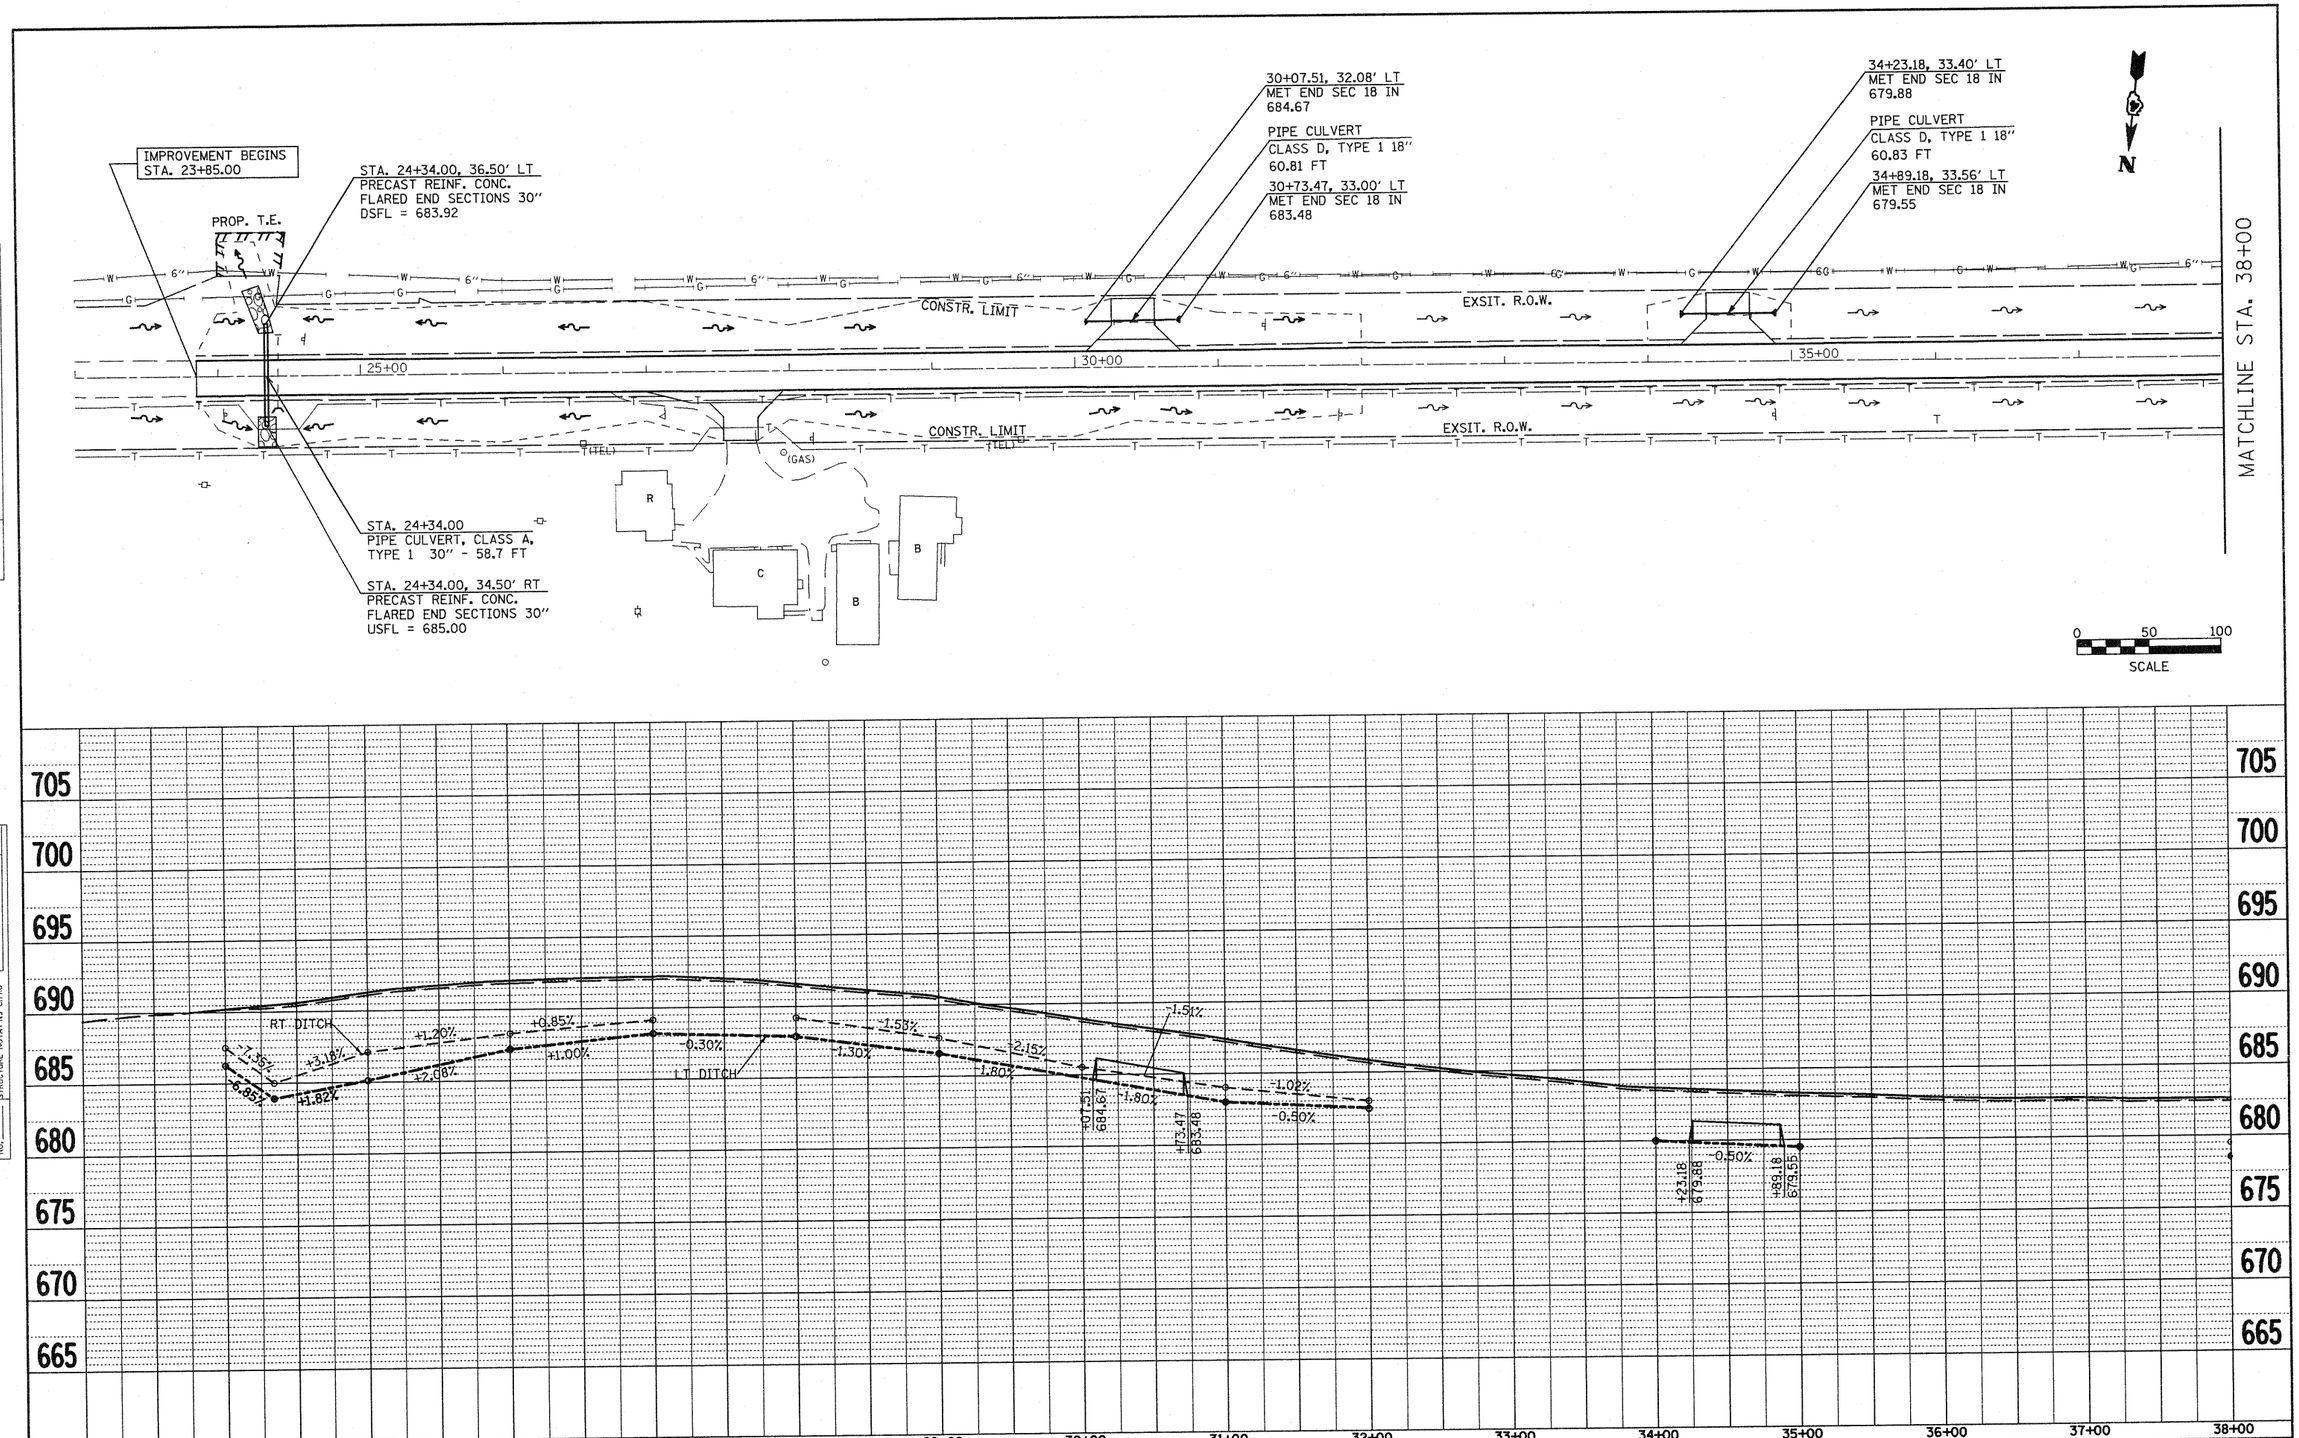

FILE NAME = plan01.dgn	USER NAME = horsth.j	DESIGNED -	REVISED -
		DRAWN - JGJ	REVISED -
	PLOT SCALE = 100.0000 ' / IN.	CHECKED - KJH	REVISED -
	PLOT DATE = 8/10/2010	DATE -	REVISED -

STATE OF ILLINOIS
DEPARTMENT OF TRANSPORTATION

DRAINAGE & UTILITIES

SCALE: | SHEET NO. 1 OF 14 SHEETS | STA. 23+00 TO STA. 38+00

F.A.P RTE.	SECTION	COUNTY	TOTAL SHEETS	SHEET NO.
317	15W-2,RS-3;16W-3,RS-5	FULTON	171	69

CONTRACT NO. 88098

FED. ROAD DIST. NO. | ILLINOIS | FED. AID PROJECT