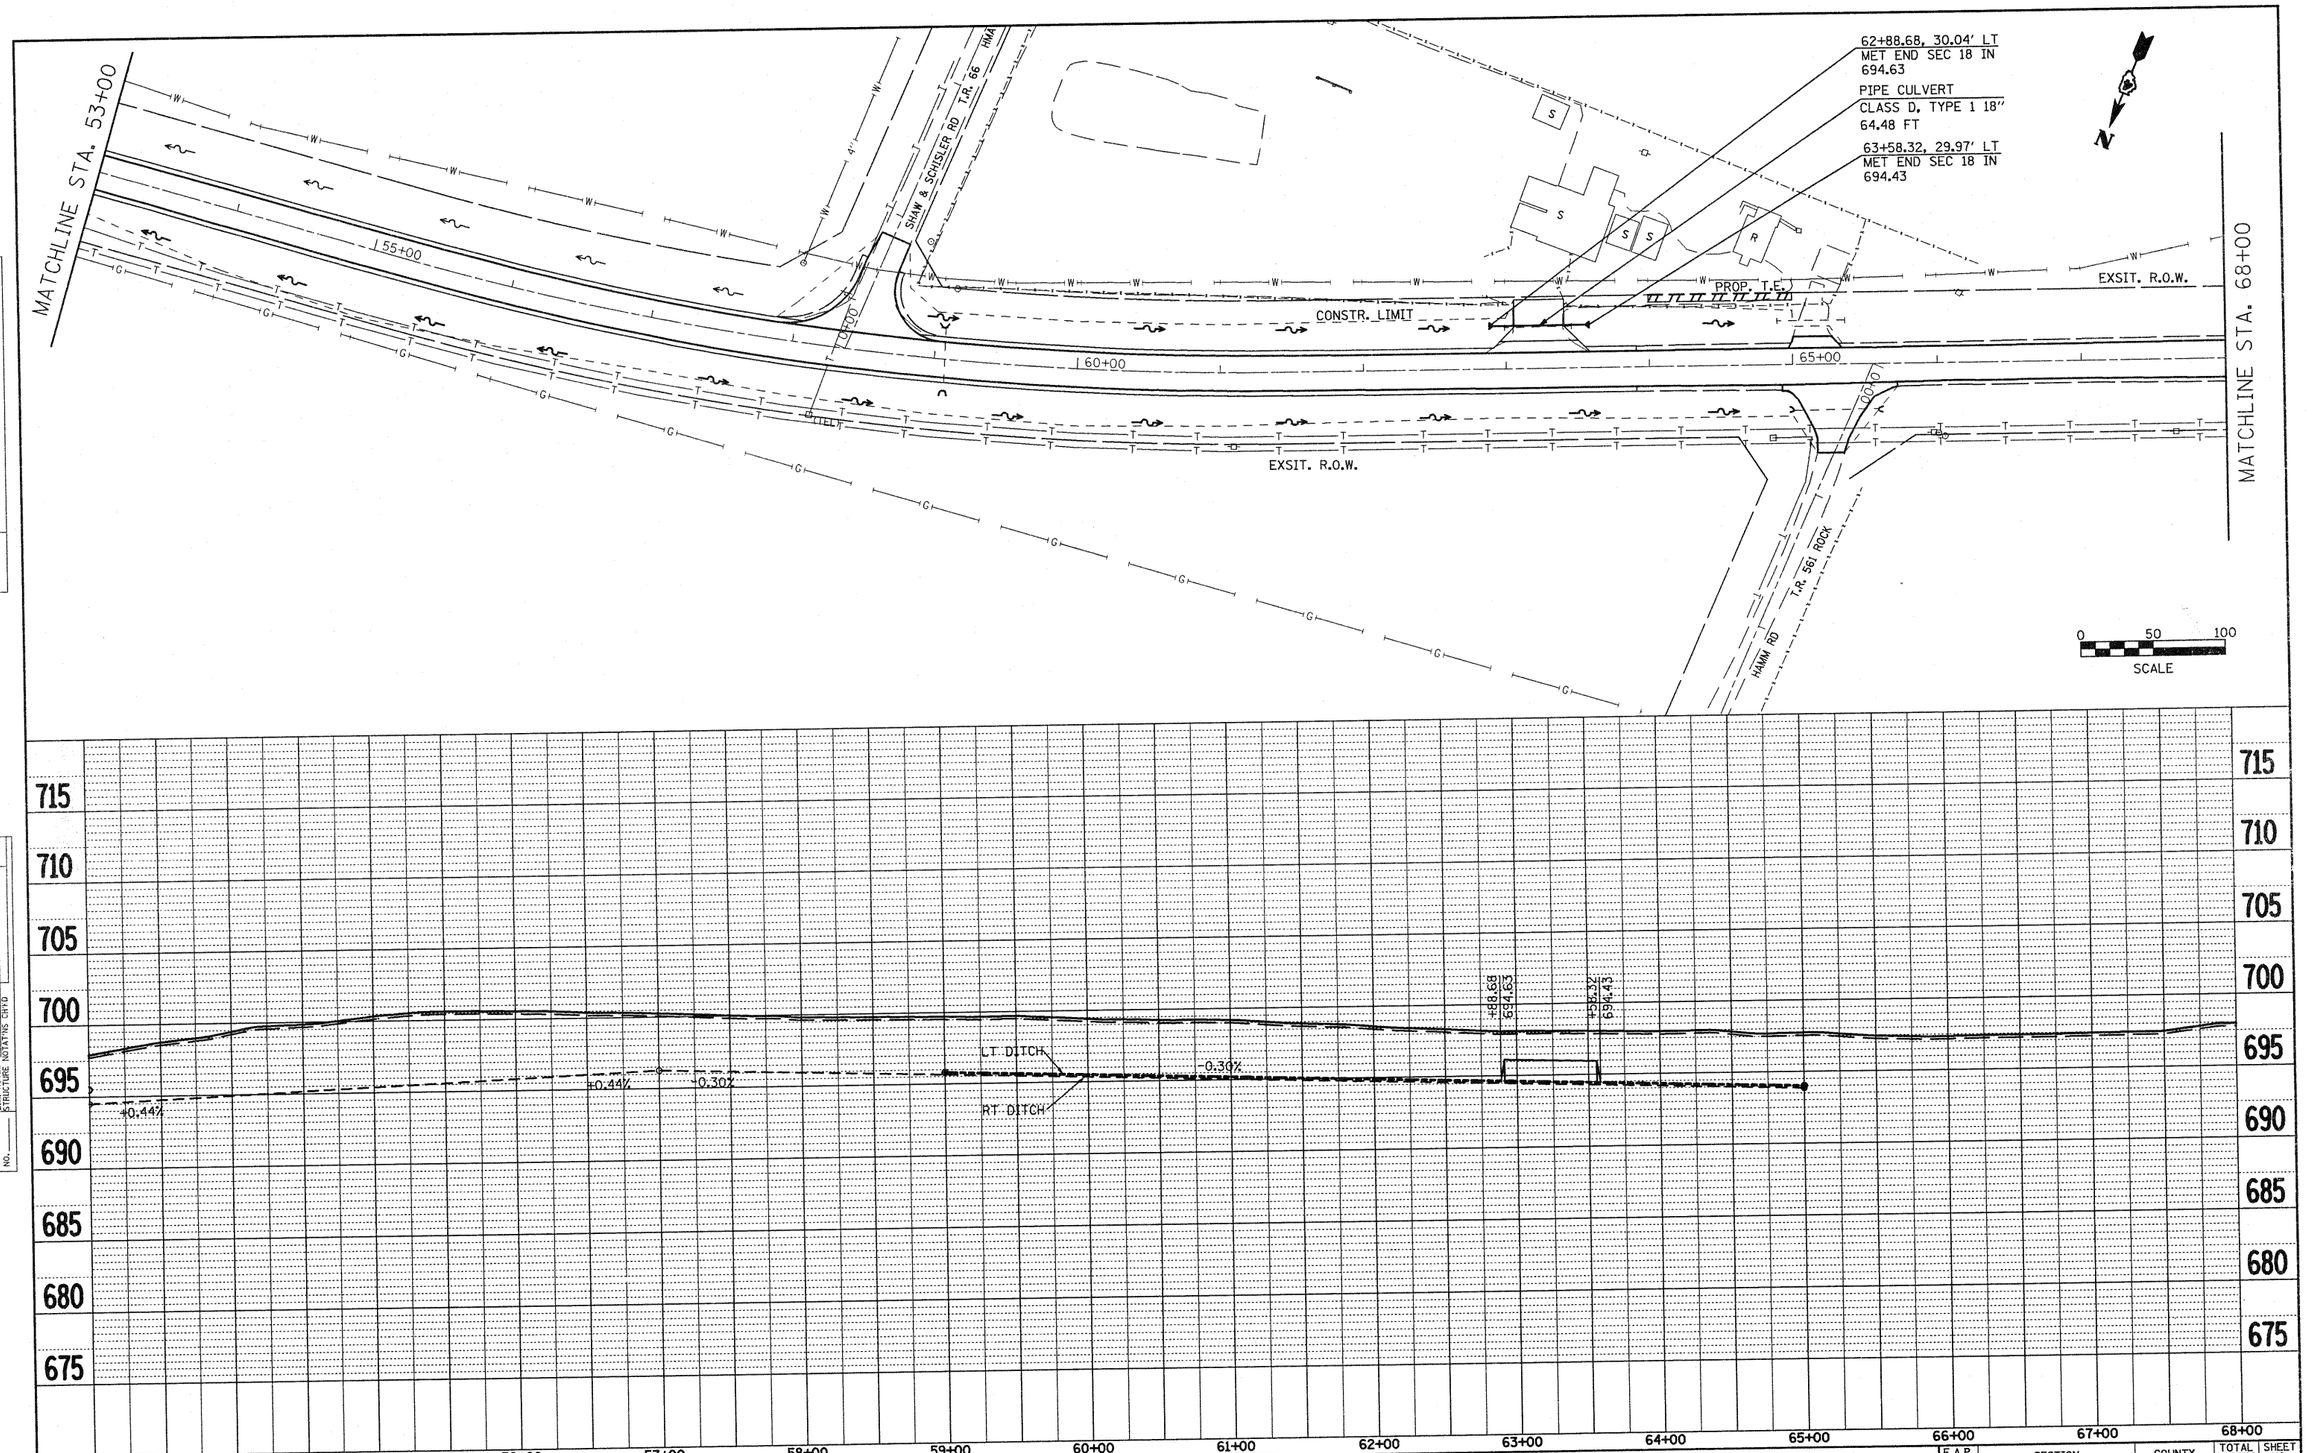

PLAN

DATE	BY	SURVEYED	PLOTTED	ALIGNMENT CHECKED	RT.-OF-WAY CHECKED	CADD FILE NAME

NOTE BOOK
NO. ____

PROFILE

DATE	BY	SURVEYED	PLOTTED	GRADES CHECKED	STRUCTURE NOTATIONS CHKD

NOTE BOOK
NO. ____

FILE NAME = plan01.dgn	USER NAME = horstkj	DESIGNED -	REVISED -
		DRAWN - JGJ	REVISED -
	PLOT SCALE = 100.0000 ' / IN.	CHECKED - KJH	REVISED -
	PLOT DATE = 8/10/2010	DATE -	REVISED -

STATE OF ILLINOIS
DEPARTMENT OF TRANSPORTATION

DRAINAGE & UTILITIES

SCALE: | SHEET NO. 3 OF 14 SHEETS | STA. 53+00 | TO STA. 68+00

F.A.P RTE.	SECTION	COUNTY	TOTAL SHEETS	SHEET NO.
317	15W-2,RS-3;16W-3,RS-5	FULTON	171	71
		CONTRACT NO. 88098		
FED. ROAD DIST. NO.	ILLINOIS	FED. AID PROJECT		