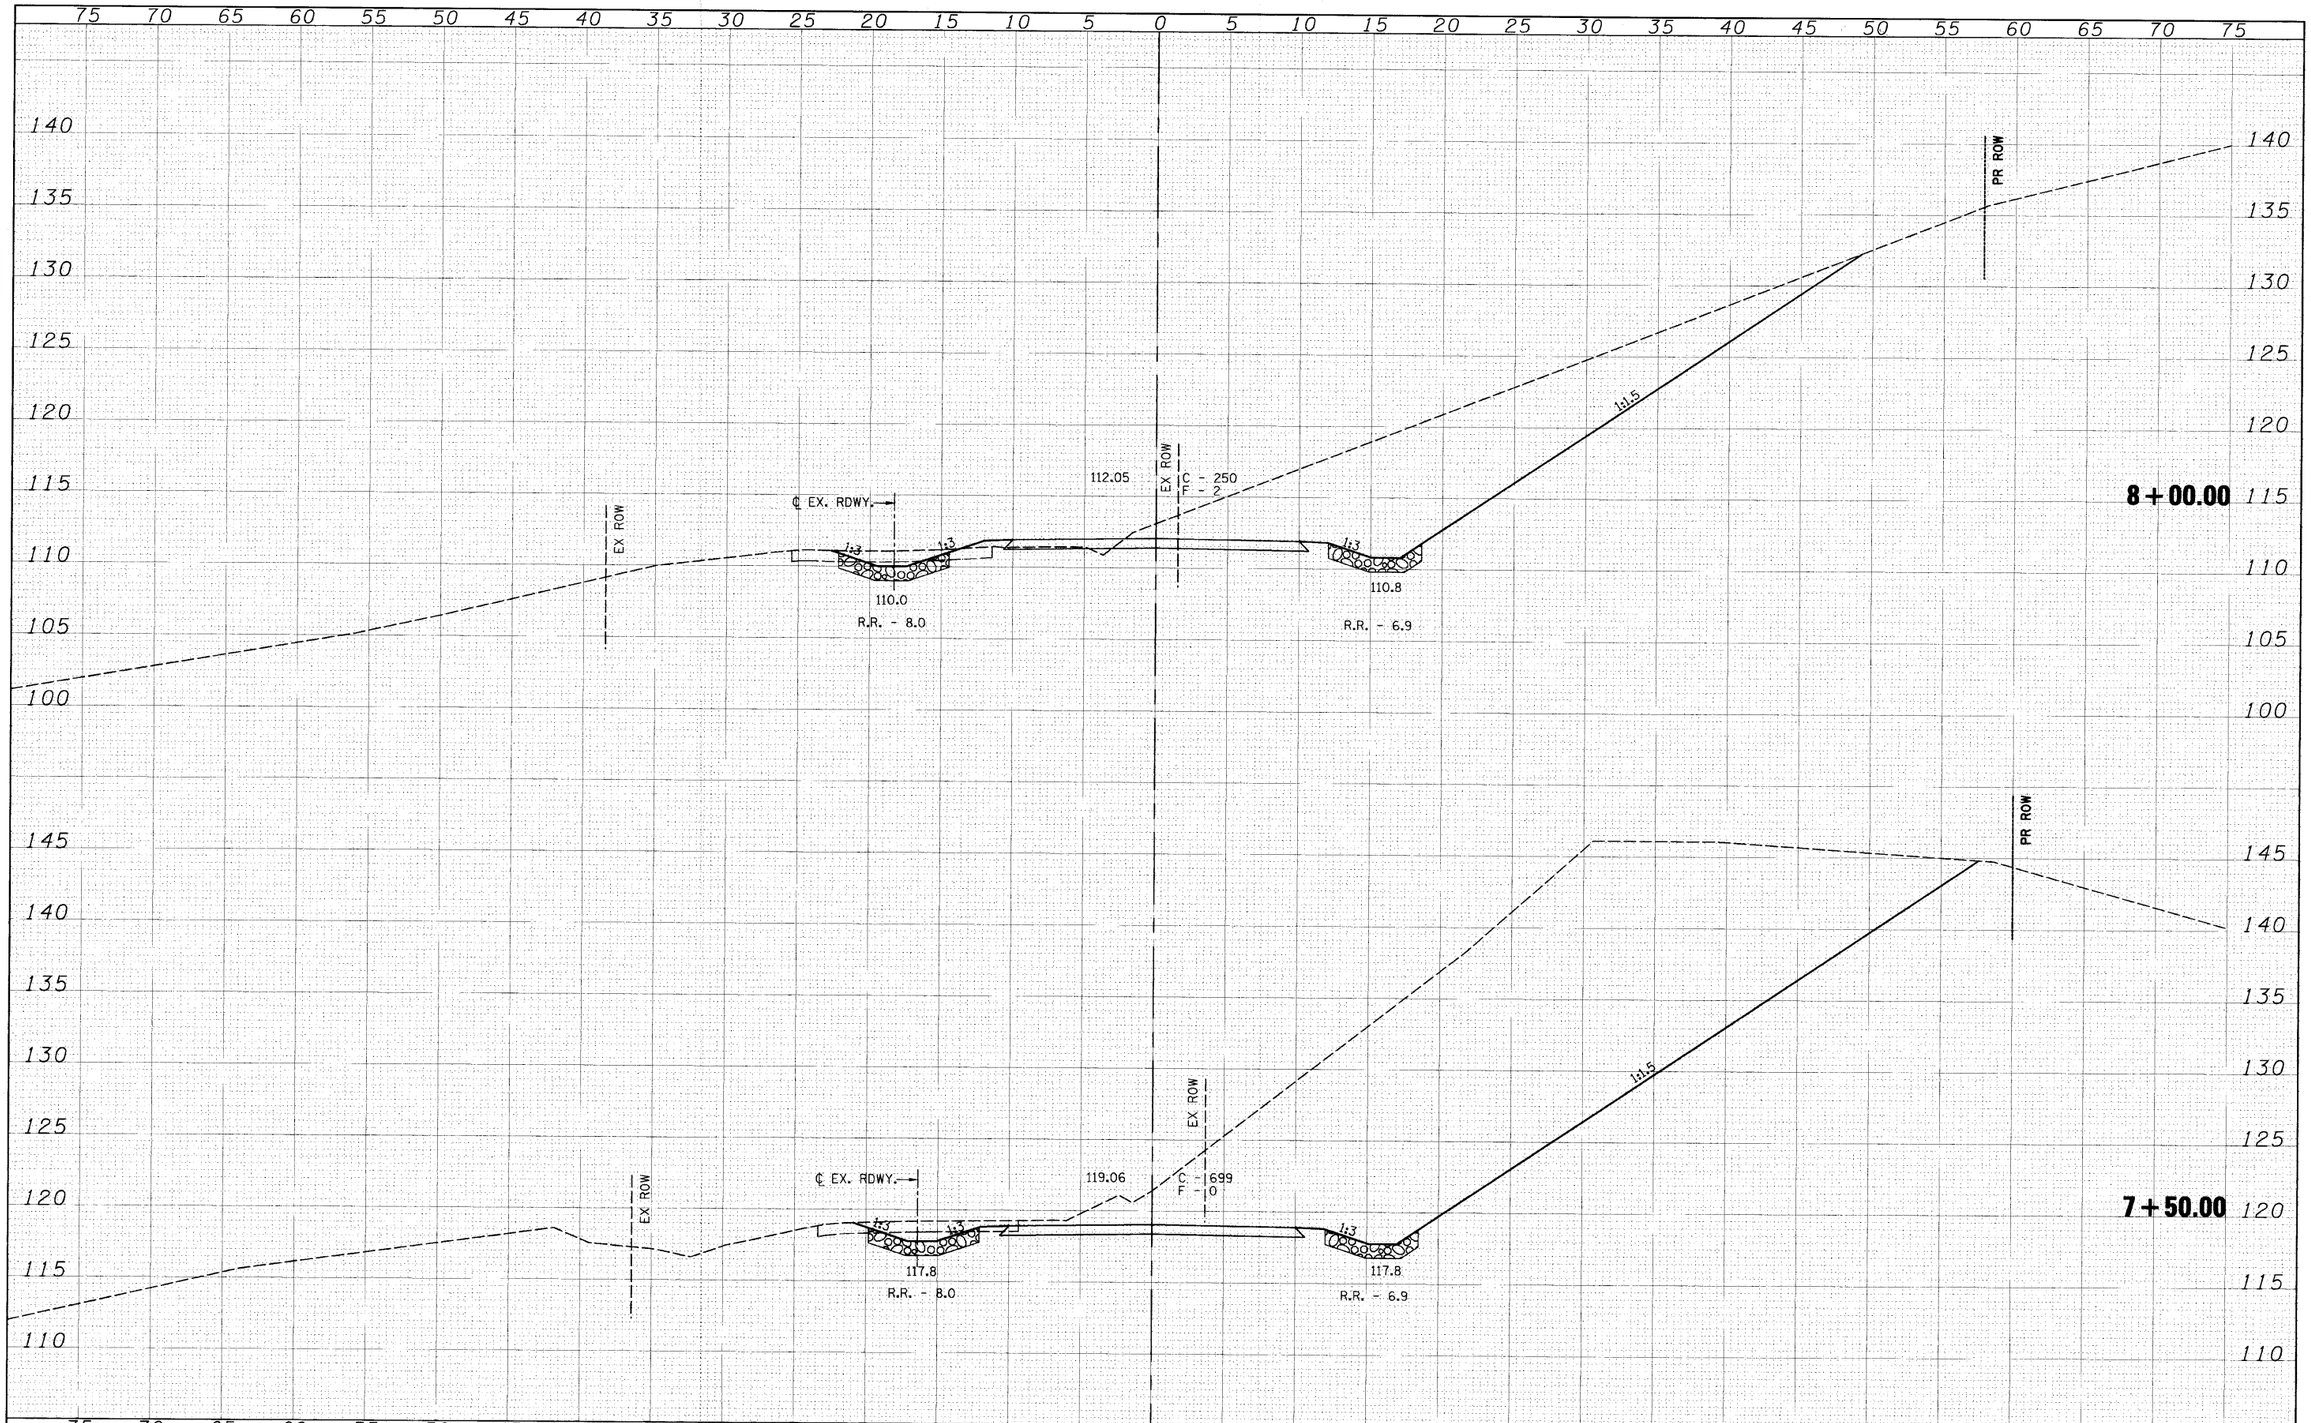

FILE NAME = $FILEL$	USER NAME = $USER$	DESIGNED -	REVISED -
		DRAWN -	REVISED -
	PLOT SCALE = $SCALE$	CHECKED -	REVISED -
	PLOT DATE = $DATE$	DATE -	REVISED -

Allen Henderson & Associates, Inc.
Civil and Structural Engineers Springfield, IL.
62703 Phone: (217)544-8033 IL. Design Firm
No. 184-001907

CROSS SECTIONS

SCALE: 1" = 5' | SHEET NO. 3 OF 7 SHEETS | STA. 7+50.00 TO STA. 8+00.00

T.R. RTE.	SECTION	COUNTY	TOTAL SHEETS	SHEET NO.
303	09-11118-00-BR	SHELBY	22	18

CONTRACT NO. 95629

FED. ROAD DIST. NO. | ILLINOIS | FED. AID PROJECT