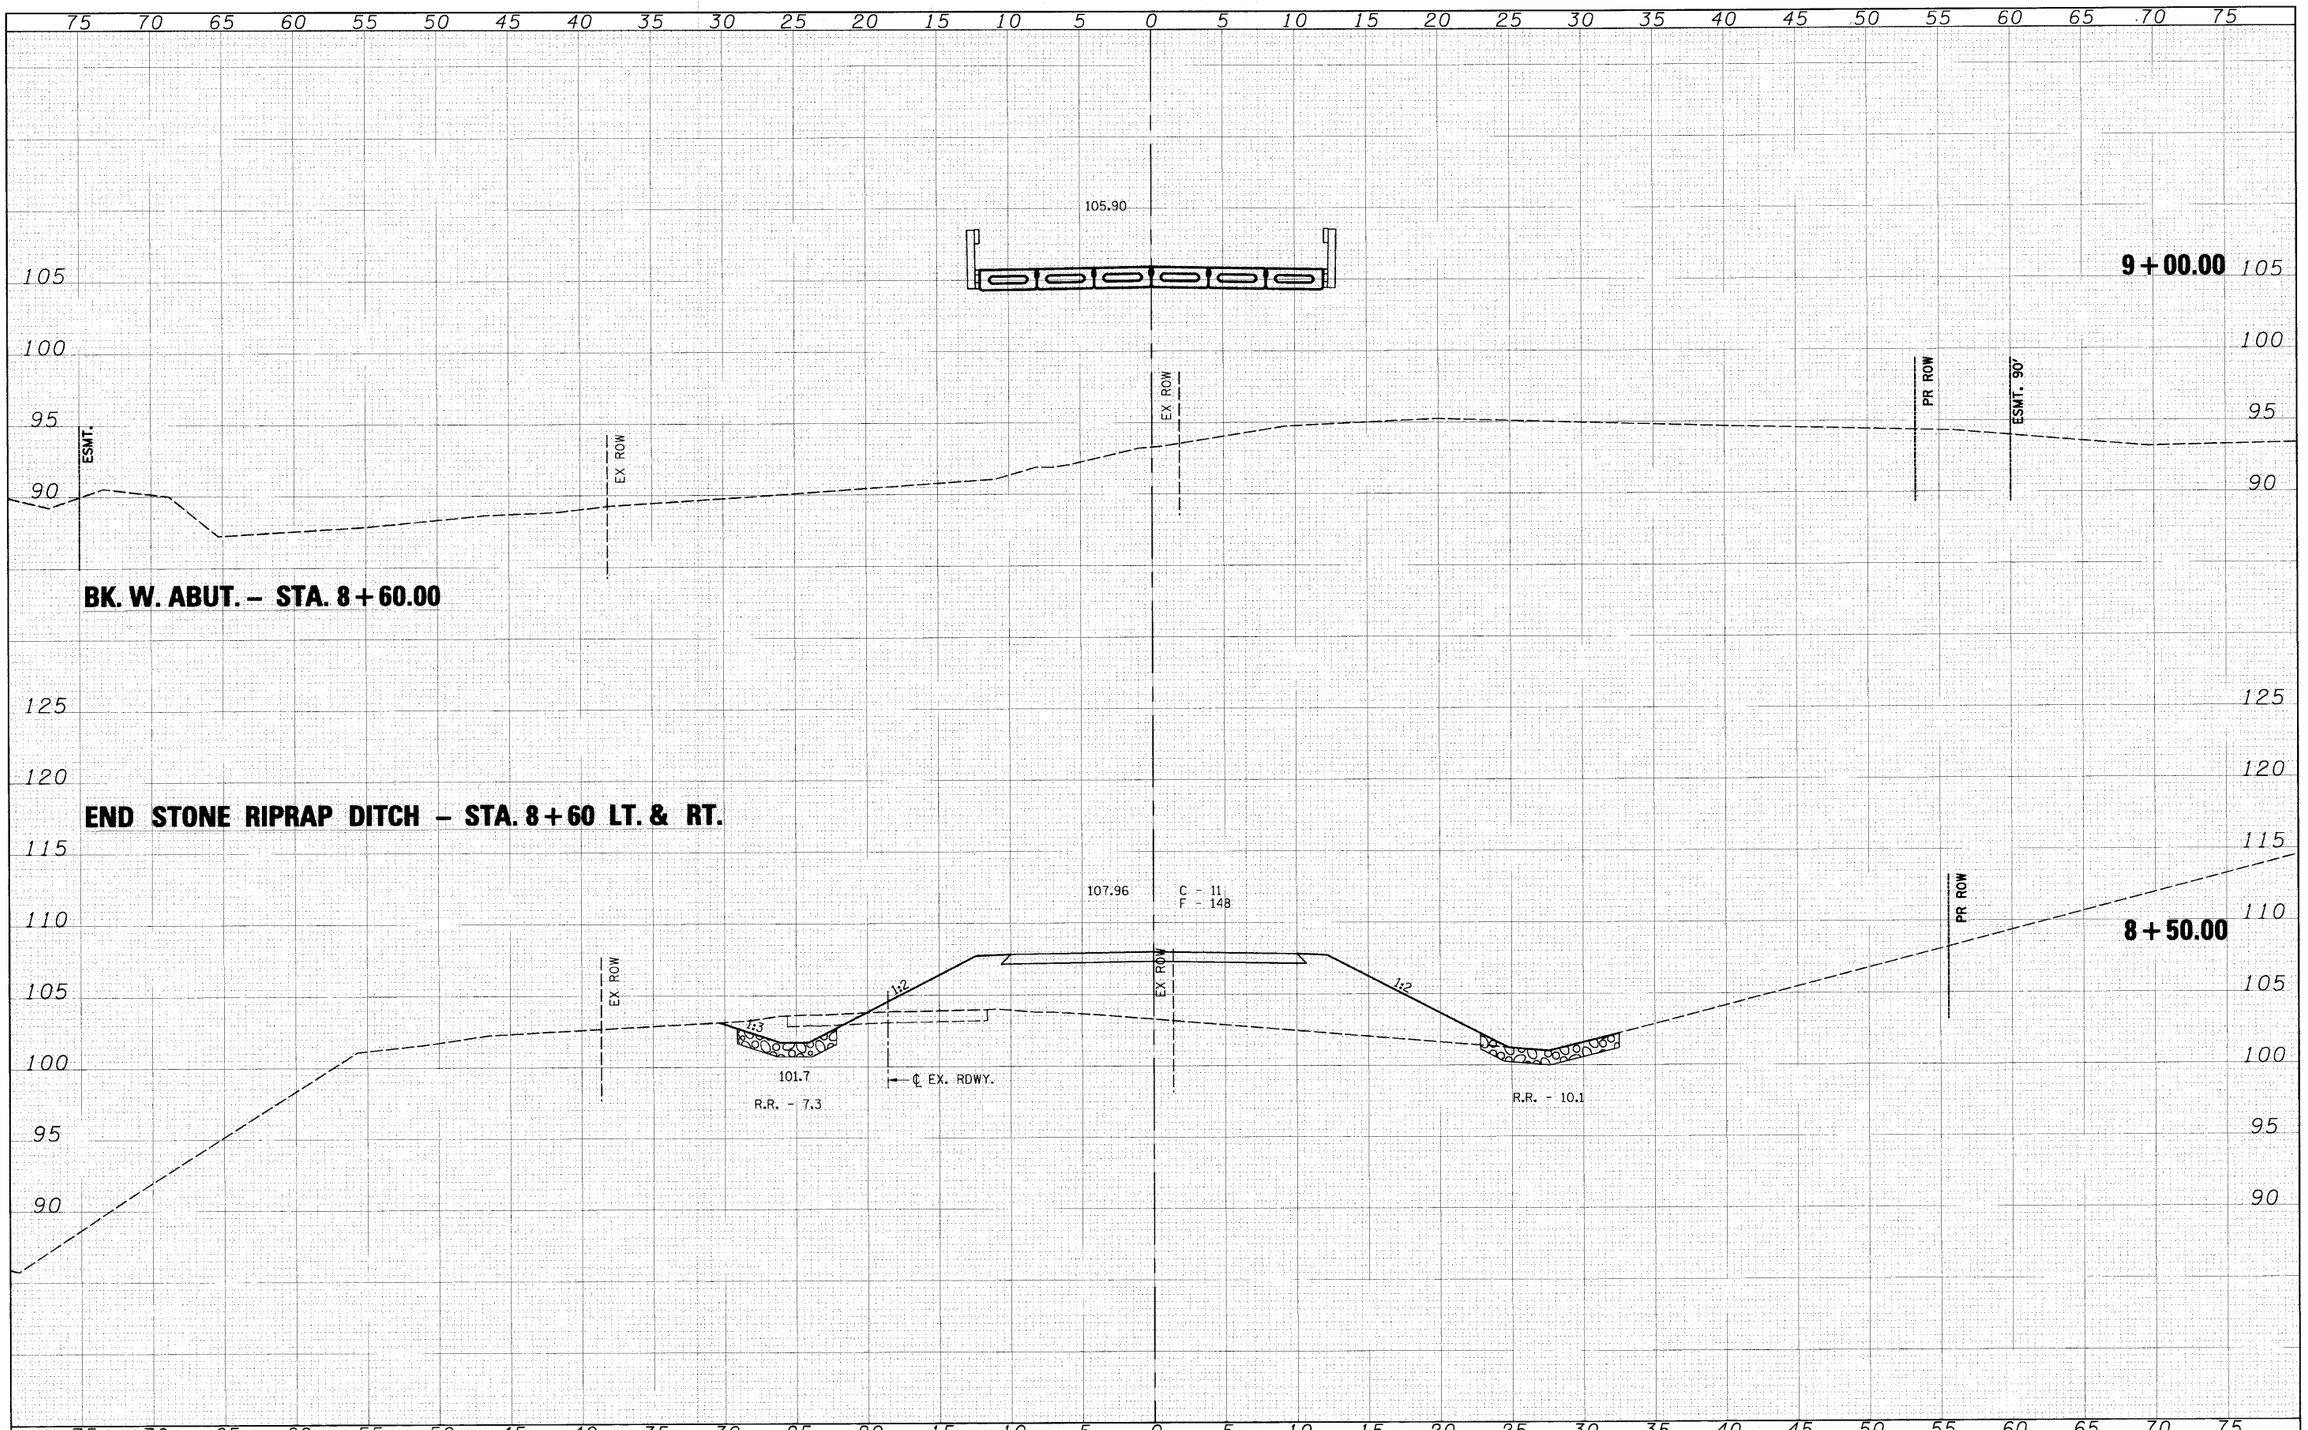

FINAL SURVEY — NOTE BOOK — NO. — SURVEYED — PLOTTED — TEMPLATE — AREAS — AREAS CHECKED — BY — DATE

ORIGINAL SURVEY — NOTE BOOK — NO. — SURVEYED — PLOTTED — TEMPLATE — AREAS — AREAS CHECKED — BY — DATE

FILE NAME = $FILE_$	USER NAME = $USERS	DESIGNED -	REVISED -
		DRAWN -	REVISED -
	PLOT SCALE = $SCALE$	CHECKED -	REVISED -
	PLOT DATE = $DATE$	DATE -	REVISED -

Allen Henderson & Associates, Inc.
Civil and Structural Engineers Springfield, IL.
62703 Phone: (217)544-8033 IL. Design Firm
No. 184-001907

CROSS SECTIONS

SCALE: 1" = 5' | SHEET NO. 4 OF 7 SHEETS | STA. 8+50.00 | TO STA. 9+00.00

T.R. RTE.	SECTION	COUNTY	TOTAL SHEETS	SHEET NO.
303	09-11118-00-BR	SHELBY	22	19
		CONTRACT NO. 95629		
FED. ROAD DIST. NO.	ILLINOIS	FED. AID PROJECT		