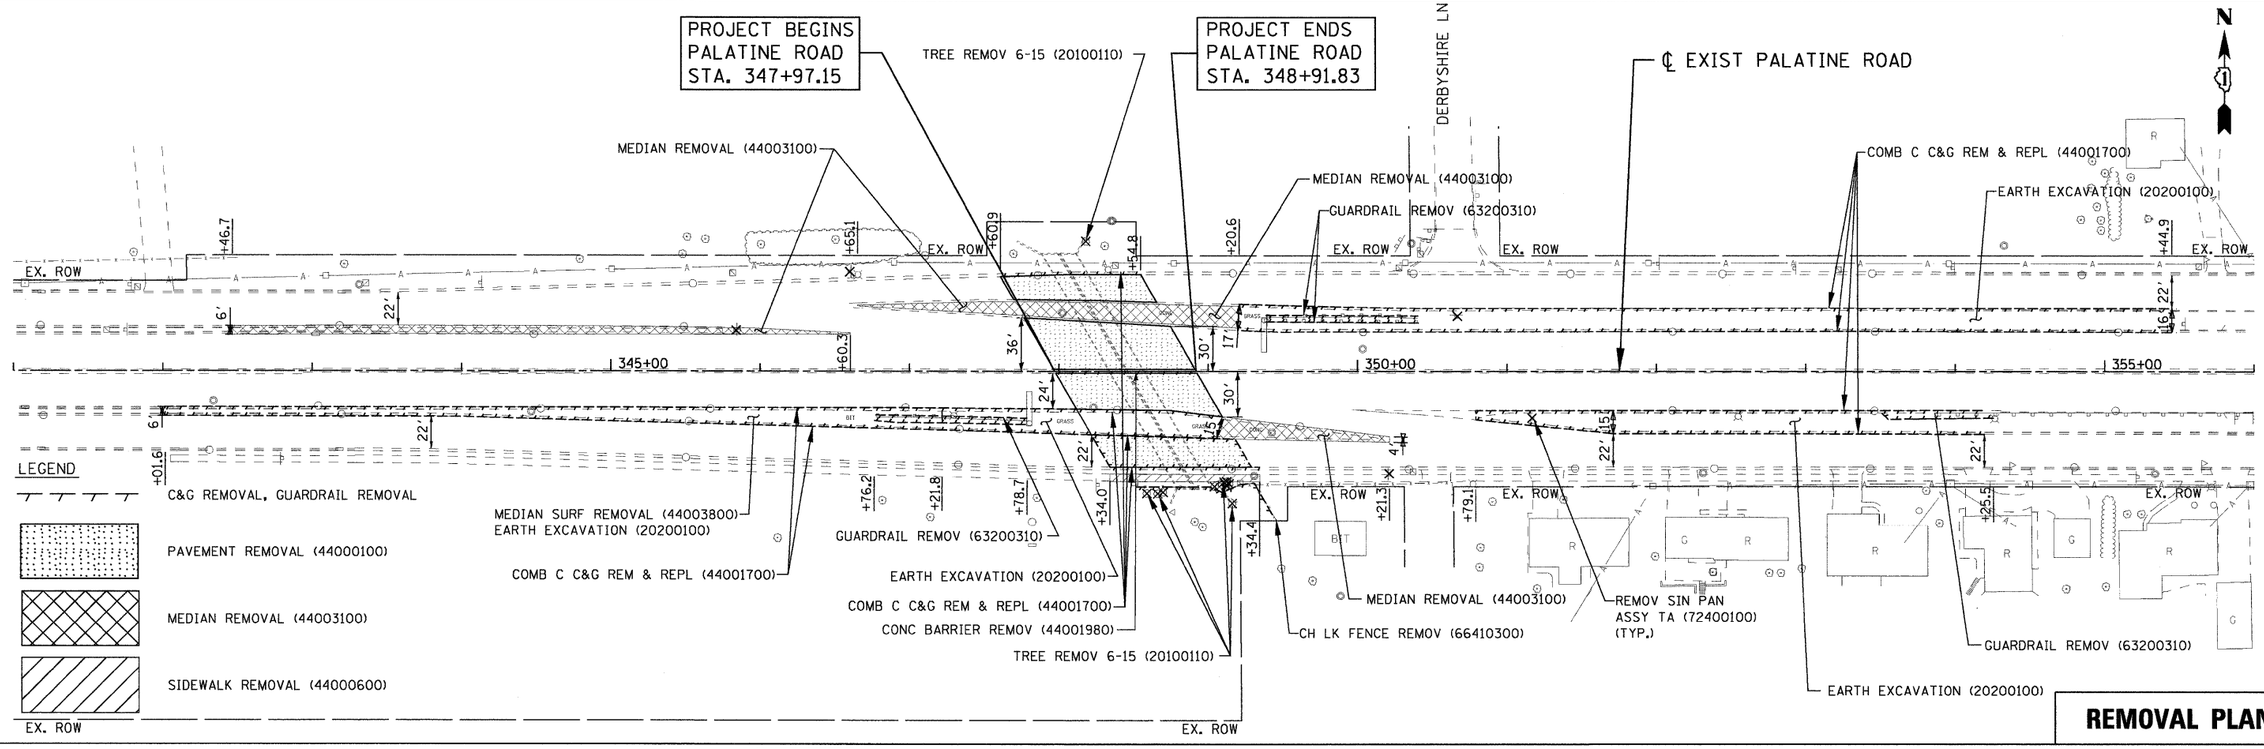

REMOVAL PLAN

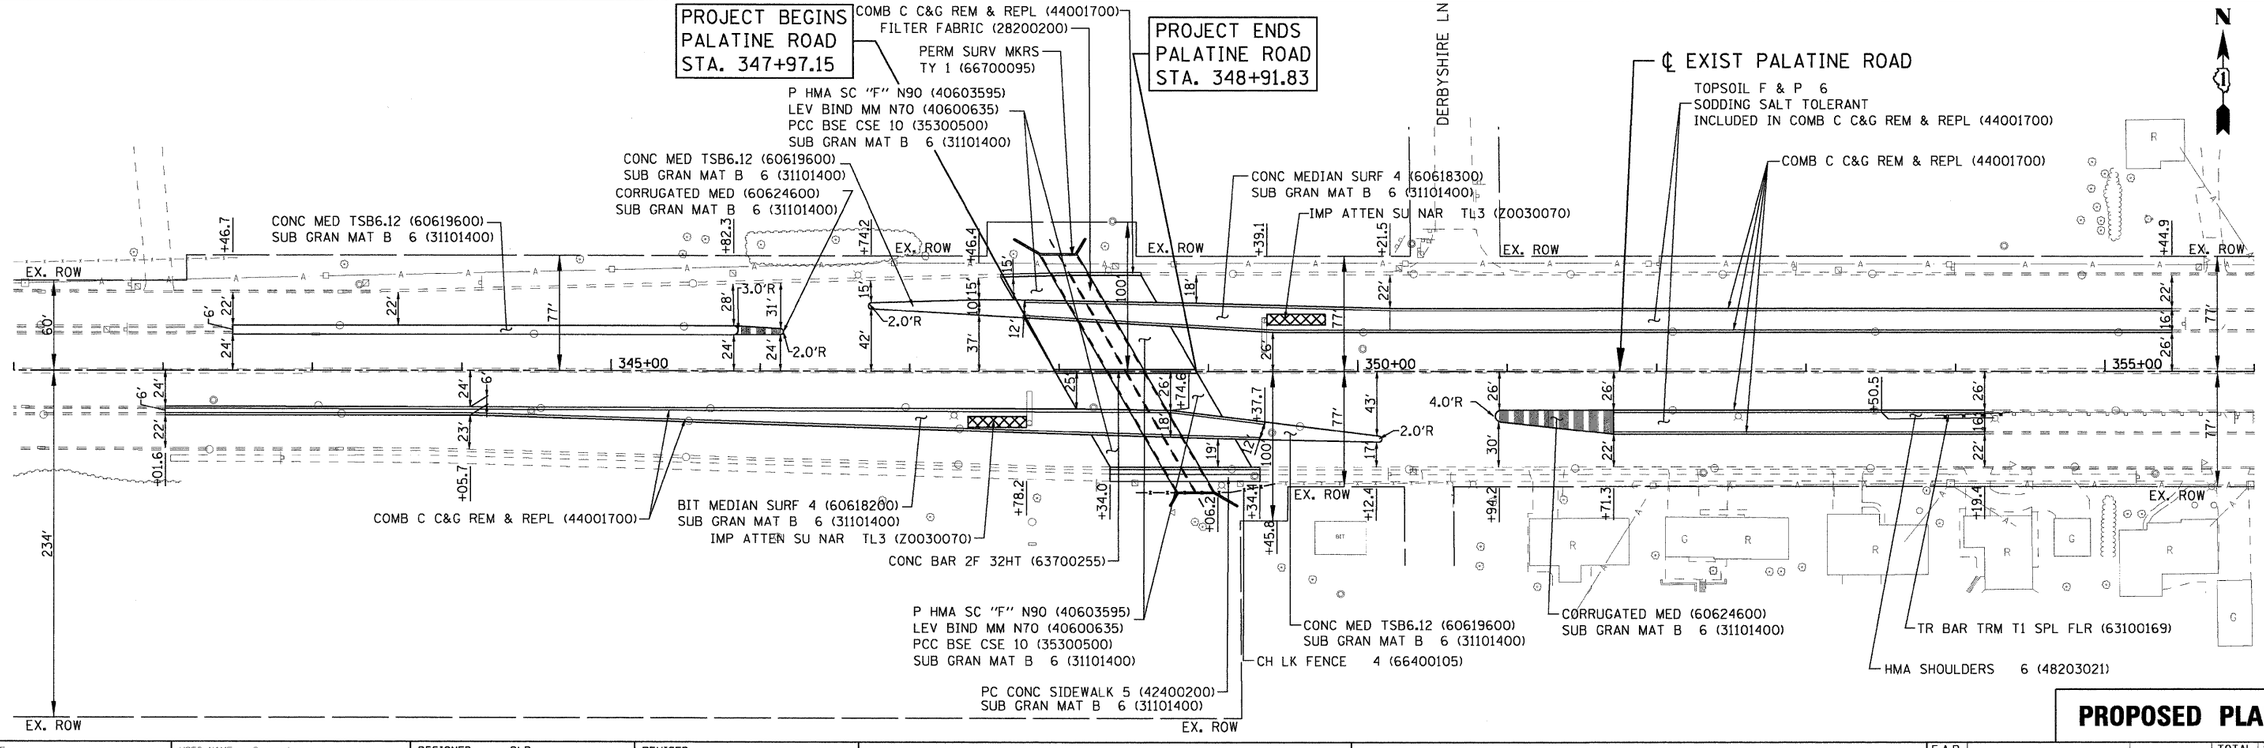

PROPOSED PLAN

FILE NAME = G:\project\2082305\CADD\Civil\Sht\002\002PLMLPR_01.dgn	USER NAME = 2psmid	DESIGNED - DLP	REVISED -
		DRAWN - ENTRAN	REVISED -
	PLOT SCALE = 50.00 ' / IN.	CHECKED - TMH	REVISED -
	PLOT DATE = 6/29/2009	DATE - 03/09	REVISED -

STATE OF ILLINOIS
DEPARTMENT OF TRANSPORTATION

McDONALD CREEK CULVERT
EXISTING AND PROPOSED ROADWAY PLAN

SCALE: 1"= 50' | SHEET NO. OF SHEETS | STA. TO STA.

F.A.P. RTE.	SECTION	COUNTY	TOTAL SHEETS	SHEET NO.
305	0913.1-T	COOK	39	12
		CONTRACT NO. 60E53		
FED. ROAD DIST. NO. 1	ILLINOIS	FED. AID PROJECT		