STATE OF ILLINOIS
DEPARTMENT OF TRANSPORTATION

F.A.RTE	SECTION	COUNTY	TOTAL SHEETS	SHEET NO.
2843	3249B-R	COOK	64	23
FED.ROAD DIST.NO.		ILLINOIS	FED.AID PROJECT-	

Sheet 2 of 3 Contract No. 62539

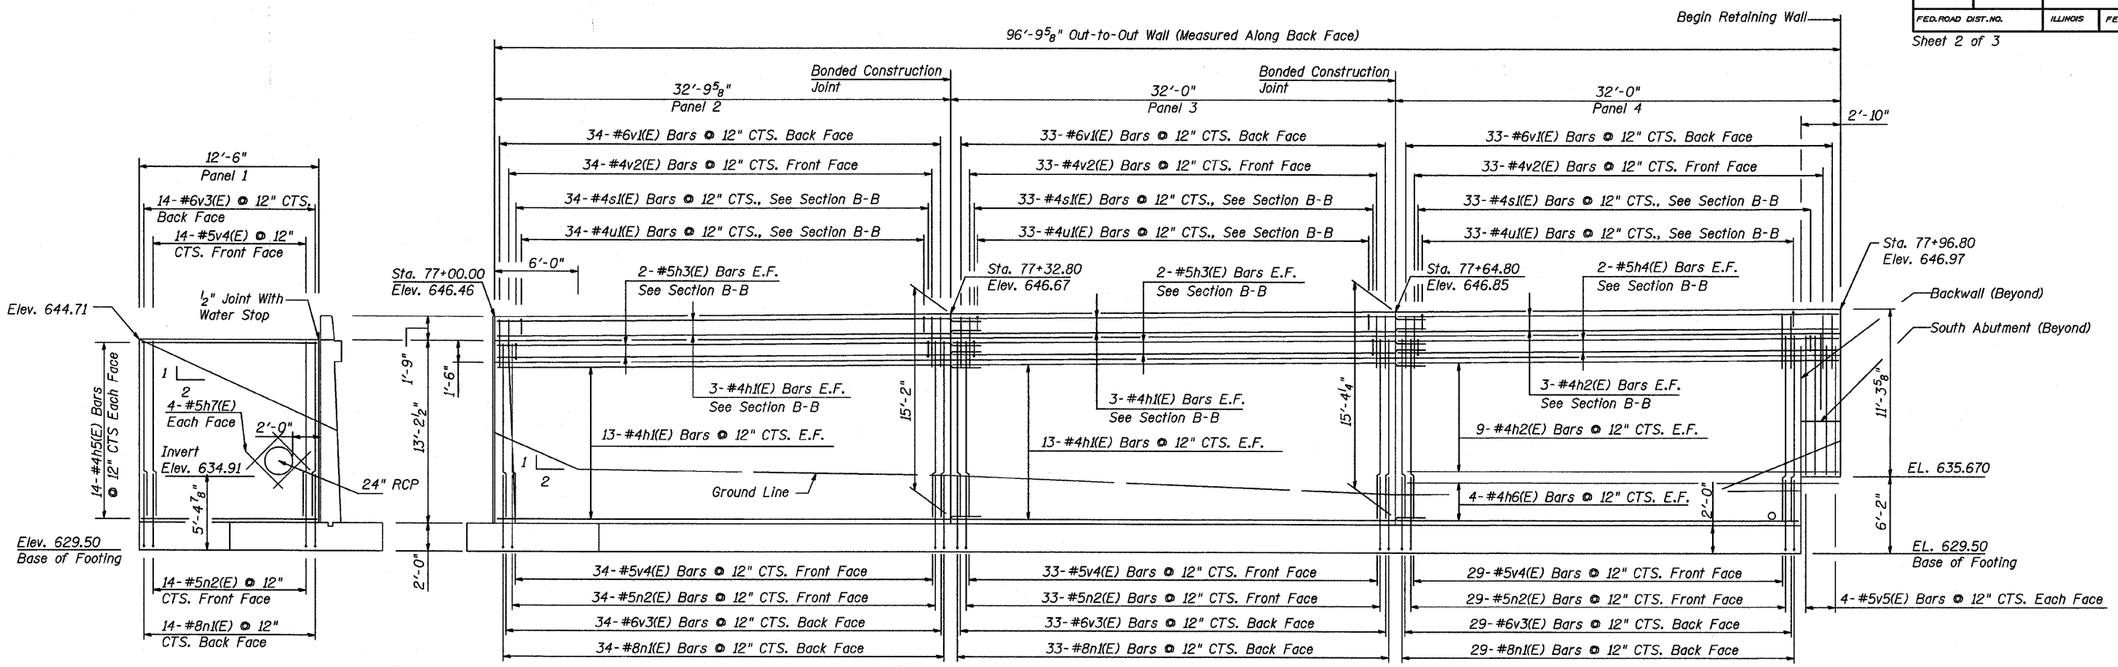

ELEVATION
(Looking West)

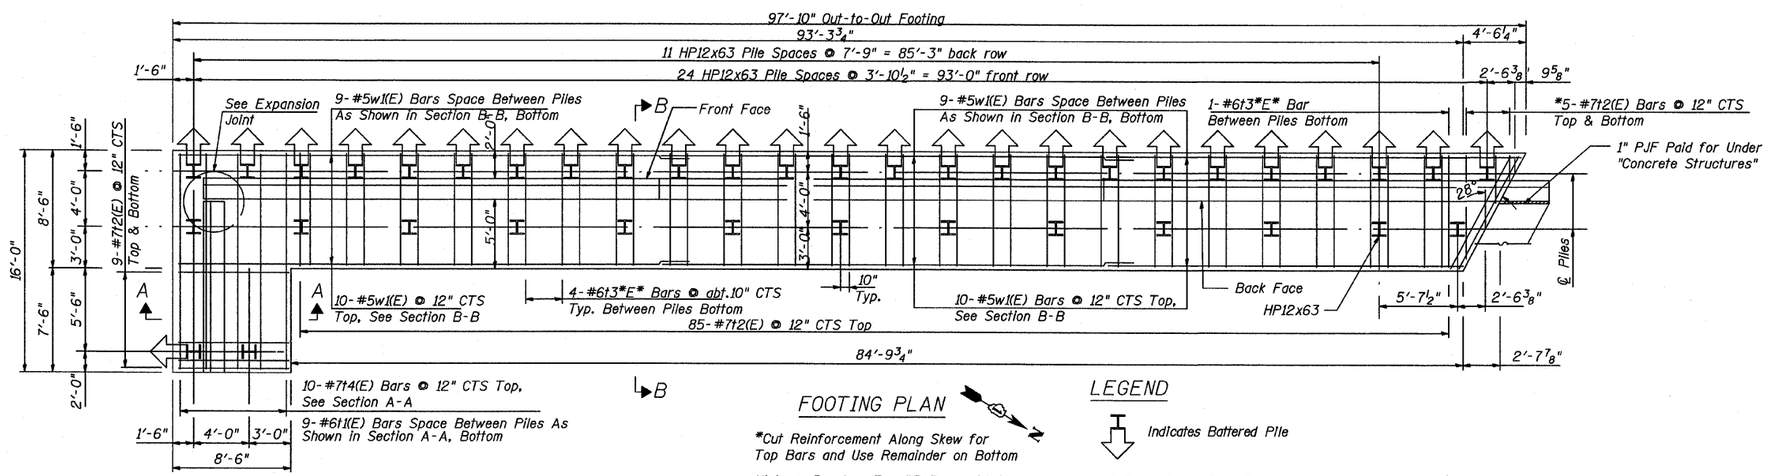

FOOTING PLAN

*Cut Reinforcement Along Skew for Top Bars and Use Remainder on Bottom

Minimum Bar Lap For #5 Bar - 2'-2"
Minimum Bar Lap For #6 Bar - 2'-7"

LEGEND

Indicates Battered Pile

B.F. Indicates Back Face
F.F. Indicates Front Face
E.F. Indicates Each Face

REVISIONS	
NAME	DATE

RME Rubinos & Mesia Engineers, Inc.

PLAN & ELEVATION

DIXIE HIGHWAY OVER
BUTTERFIELD CREEK
F.A.U. ROUTE 2843 SECTION 3249B-R
STA. 78+55.00
COOK COUNTY
STRUCTURE NUMBER 016-W962

SCALE: NOT-TO-SCALE
DATE 6-30-09

DRAWN BY BV
DESIGNED BY BS
CHECKED BY PK

$PENTBLS$
$PLTDRVS$
$FILES$
$DATE$
$TIME$