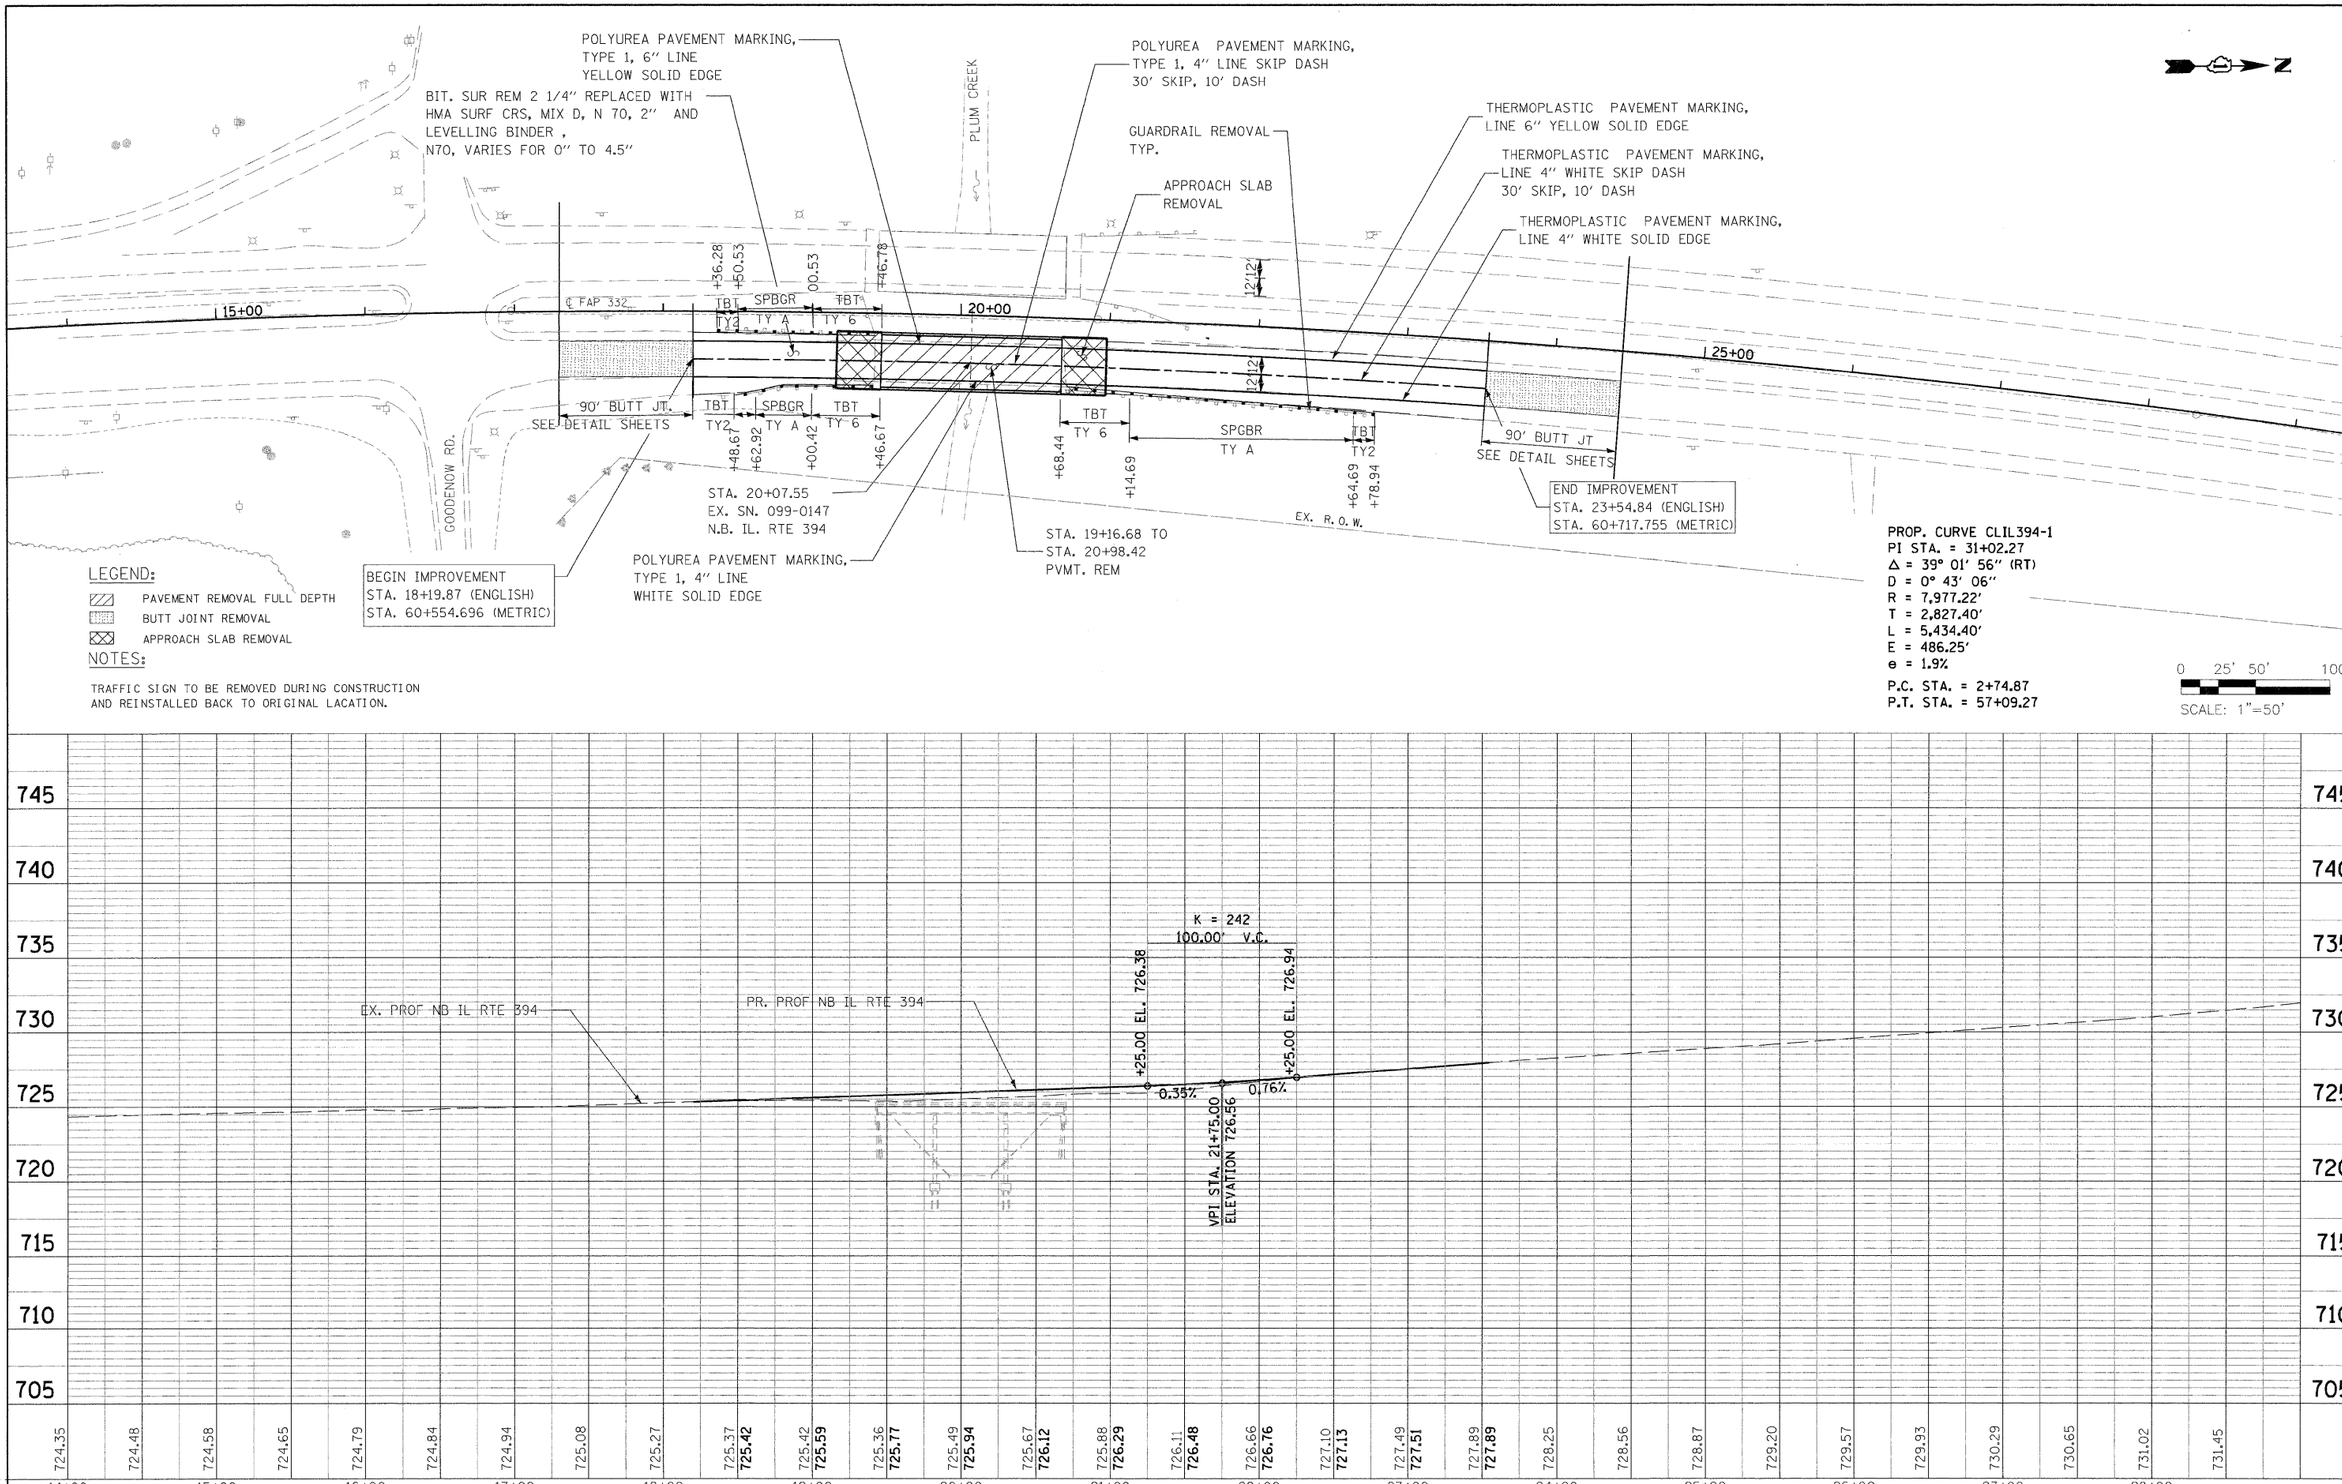

PLAN: SURVEYED / PLOTTED / ALIGNMENT CHECKED / RT. OF WAY CHECKED / CADD FILE NAME / NOTE BOOK NO. / BY / DATE

PROFILE: SURVEYED / PLOTTED / GRADES CHECKED / B.M. NOTED / STRUCTURE NOTATNS CHKD / NOTE BOOK NO. / BY / DATE

FILE NAME = $FILEL$	USER NAME = $USER$	DESIGNED DB	REVISED -	STATE OF ILLINOIS DEPARTMENT OF TRANSPORTATION	NORTH BOUND PLAN AND PROFILE
		DRAWN NS/RM	REVISED -		
	PLOT SCALE = $SCALE$	CHECKED AS	REVISED -		
	PLOT DATE = $DATE$	DATE MARCH 2009	REVISED -		SCALE: 1":50' SHEET NO. 1 OF SHEETS STA. TO STA.

F.A.P. RTE.	SECTION	COUNTY	TOTAL SHEETS	SHEET NO.
332	2002-113R	WILL	242	28
		CONTRACT NO. 62542		
FED. ROAD DIST. NO. 1	ILLINOIS	FED. AID PROJECT		