*REF-PMKT

F.A.P. RTE.	SECTION	COUNTY	TOTAL SHEETS	SHEET NO.
332/876	2002-113R	WILL		119
STA. 60+295		TO STA. 60+975		
FED. ROAD DIST. NO. 1		ILLINOIS	FED. AID PROJECT	

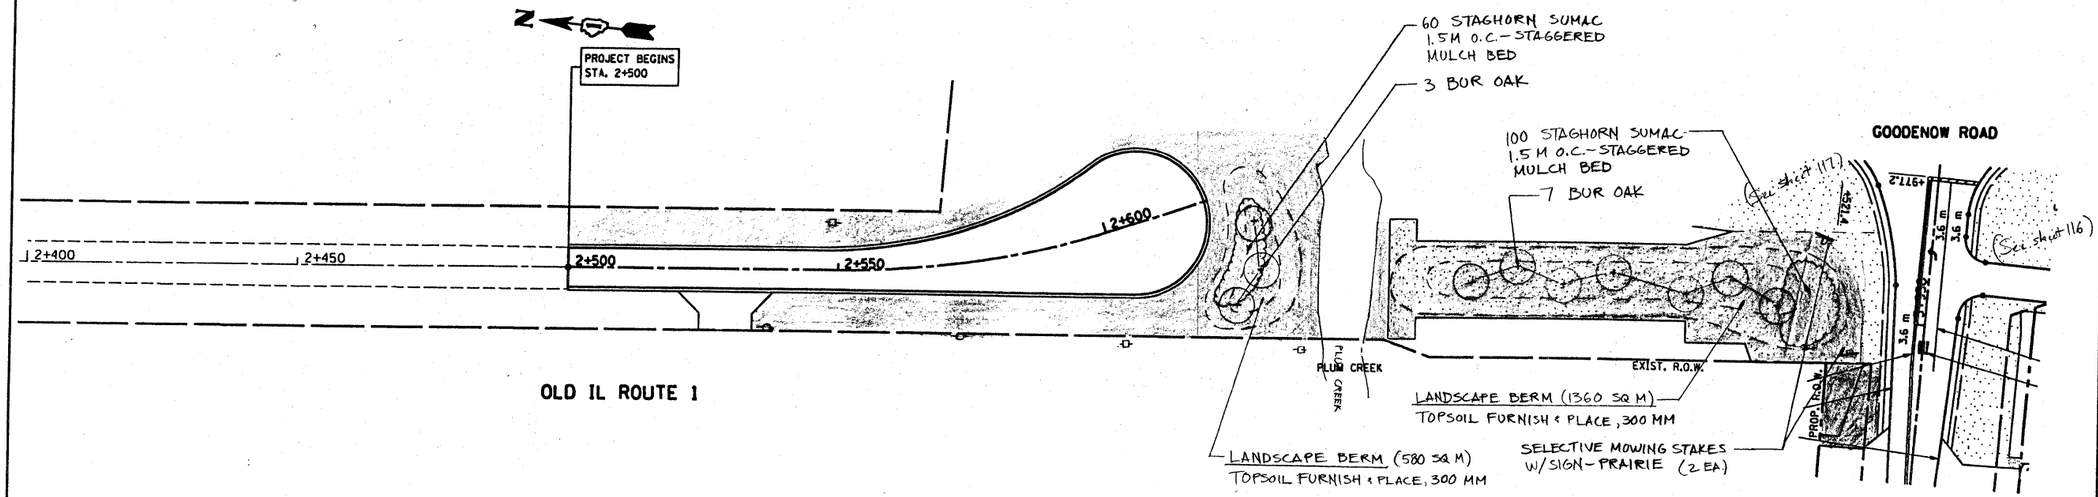

LEGEND

- SODDING SALT TOLERANT
- SEEDING CLASS 2A
- SEEDING CLASS 4
- EROSION CONTROL BLANKET
- ~~(SEE SEEDING DETAIL THIS PAGE)~~
- COMPOST FURNISH & PLACE, 100 M

REVISIONS	
NAME	DATE
S. Lipkie	8/09

ILLINOIS DEPARTMENT OF TRANSPORTATION
IL. RTE. 394 AT IL. 1
PROPOSED
LANDSCAPING AND
PAVEMENT MARKING PLAN

SCALE 1:500 DRAWN BY
DATE 6/11/2009 CHECKED BY

6/11/2009
C:\pw_work\PWIDOT\LEYSA\d0103660\sh_pmk.dgn
leysa

sh_pmk.dgn 6/11/2009 4:48:35 PM User=leysa