F.A. RTE.	SECTION	COUNTY	TOTAL SHEETS	SHEET NO.
2578	532 B	DU PAGE	117	86
STA. 169+00		TO STA. 179+00		
FED. ROAD DIST. NO.	ILLINOIS	FED. AID PROJECT		

IL. RTE. 53

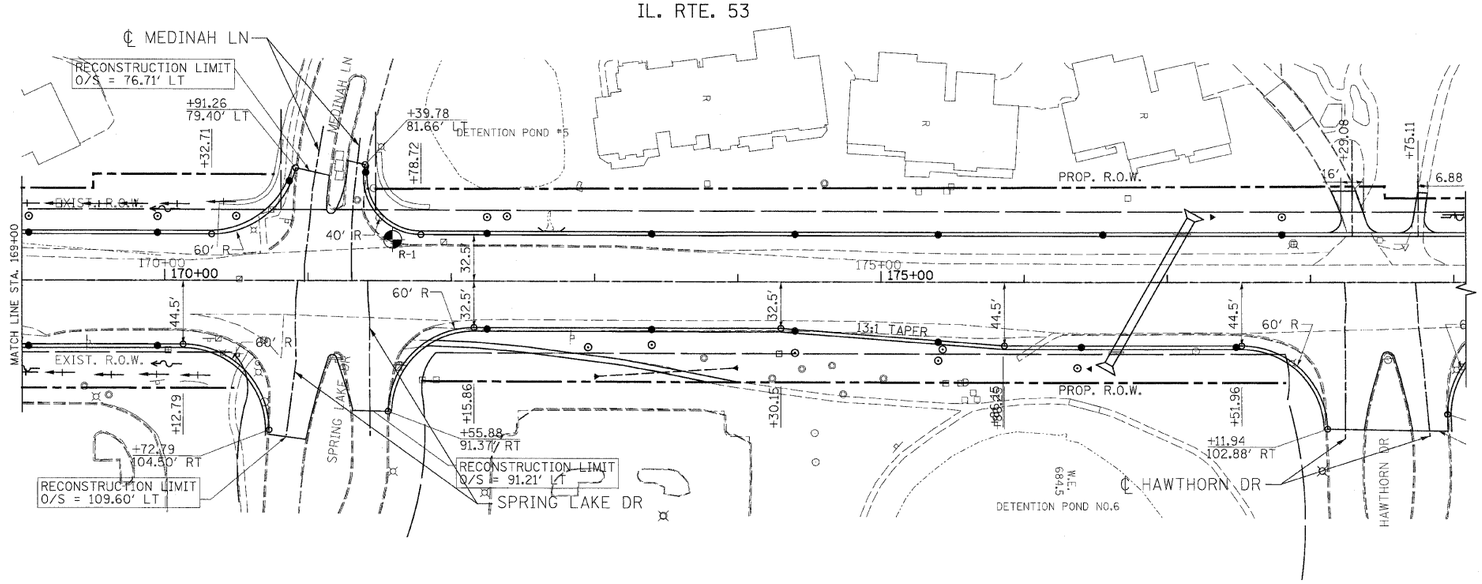

FOR INFORMATION ONLY

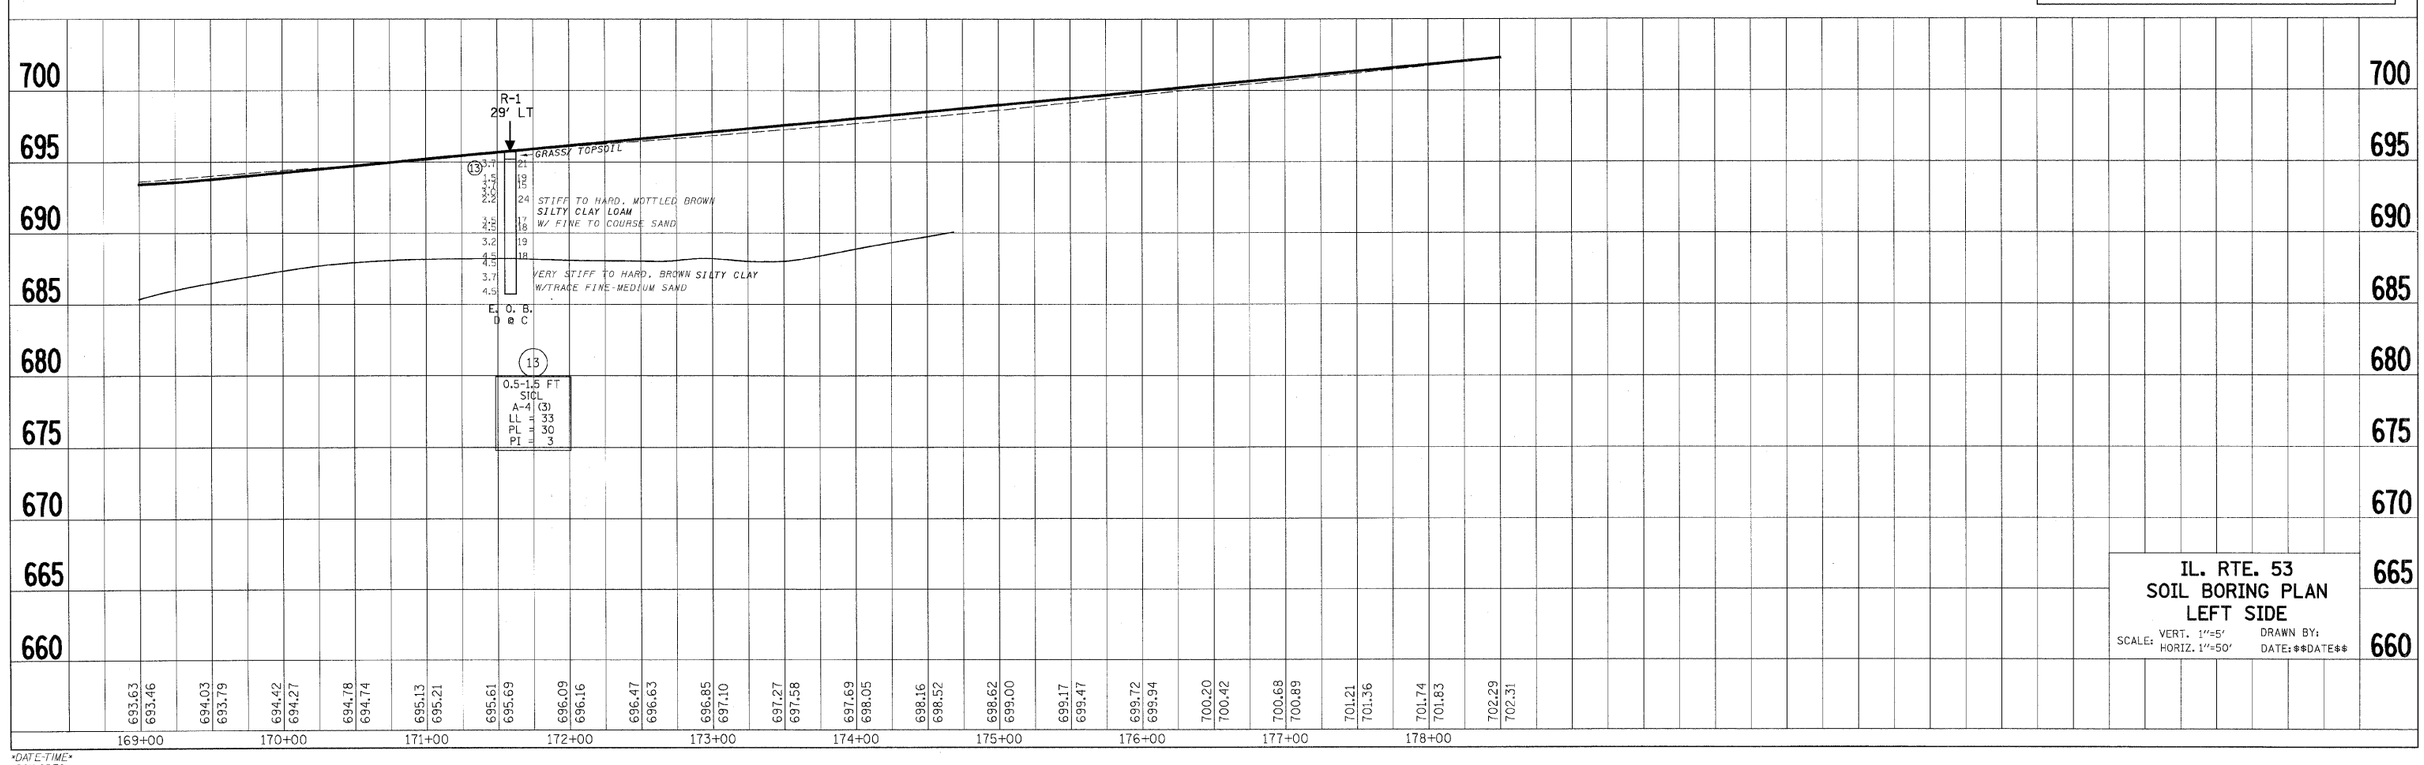

IL. RTE. 53
SOIL BORING PLAN
LEFT SIDE

SCALE: VERT. 1"=5' HORIZ. 1"=50'
DRAWN BY:
DATE:$$DATE$$

DATE-TIME
DGN-SPEC
USER