F.A.U. RTE.	SECTION	COUNTY	TOTAL SHEETS	SHEET NO.
2578	532B	DUPAGE	117	109
STA. 157+00.00 TO STA. 159+00.00				
FED. ROAD DIST. NO. 1	ILLINOIS	FED. AID PROJECT		

CONTRACT #62881

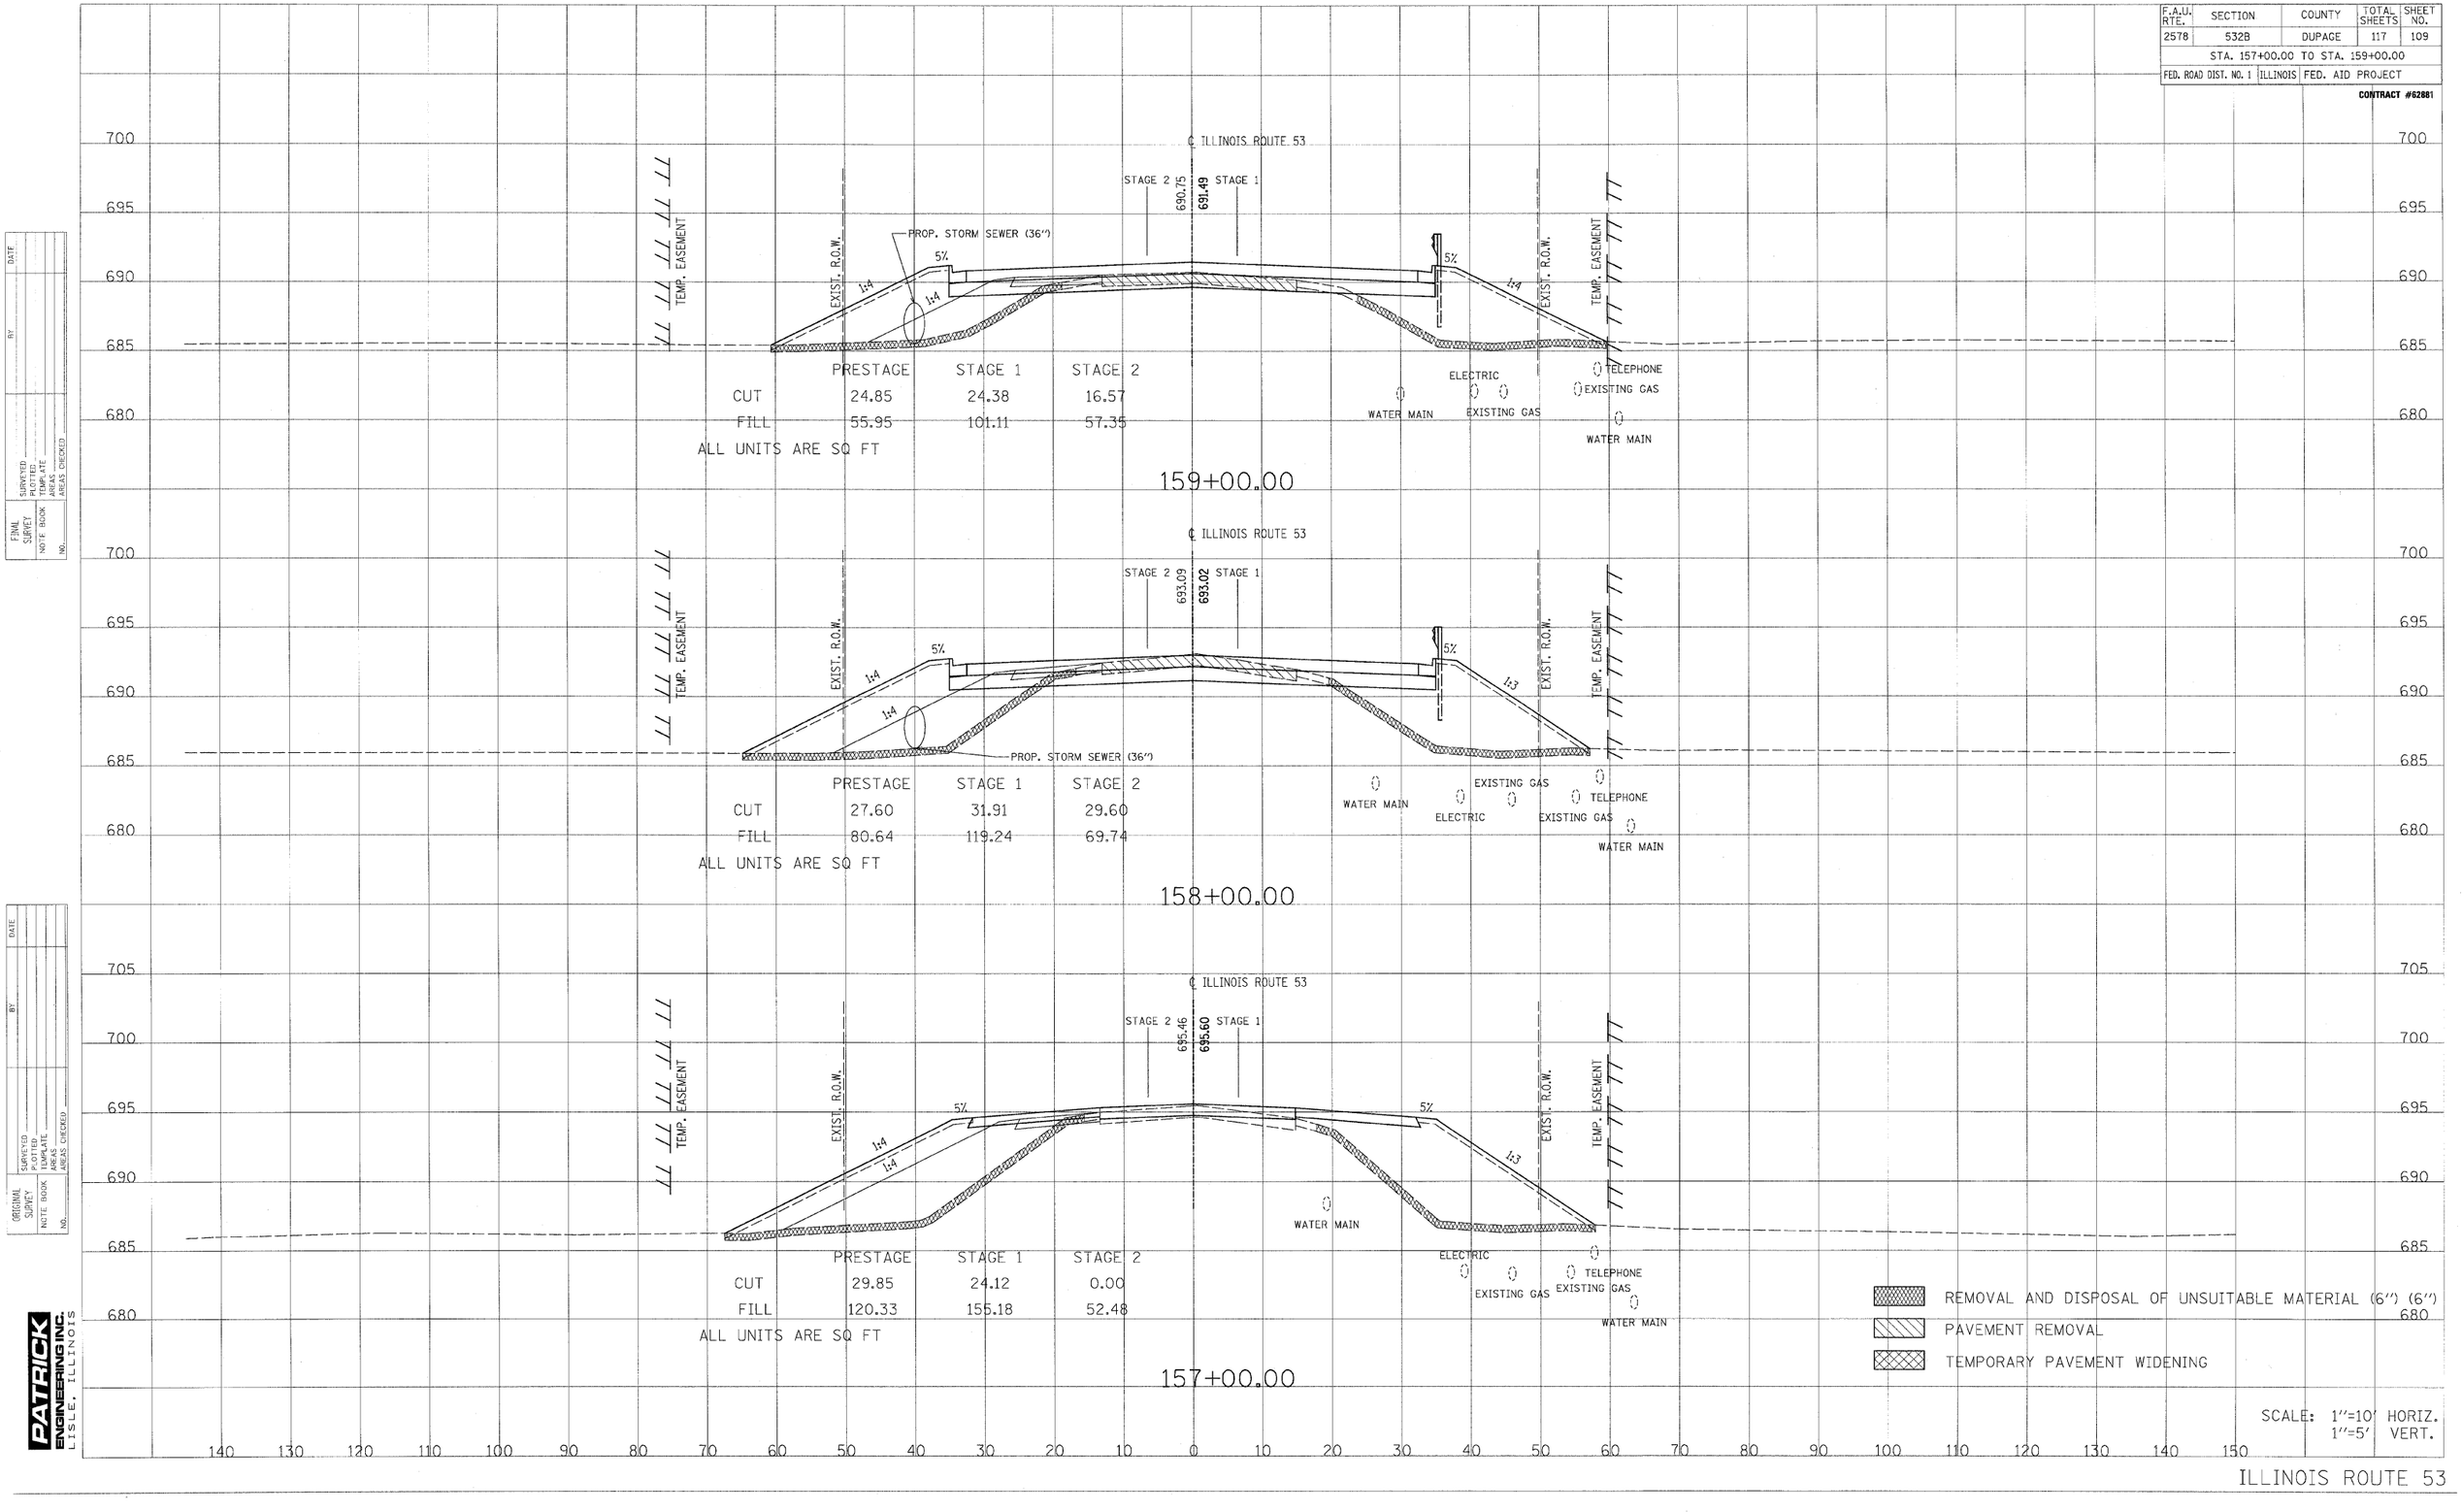

REMOVAL AND DISPOSAL OF UNSUITABLE MATERIAL (6") (6")

PAVEMENT REMOVAL

TEMPORARY PAVEMENT WIDENING

SCALE: 1"=10' HORIZ.
1"=5' VERT.

PATRICK ENGINEERING INC.
LISLE, ILLINOIS

ILLINOIS ROUTE 53