F.A.U. RTE.	SECTION	COUNTY	TOTAL SHEETS	SHEET NO.
2578	532B	DUPAGE	117	110
STA. 159+51.92 TO STA. 160+00.00				
FED. ROAD DIST. NO. 1	ILLINOIS	FED. AID PROJECT		

CONTRACT #62881

FINAL SURVEY — NOTE BOOK — NO. — SURVEYED — PLOTTED — TYPED — AREAS — DATE — BY — AREAS CHECKED

ORIGINAL SURVEY — NOTE BOOK — NO. — SURVEYED — PLOTTED — TYPED — AREAS — DATE — BY — AREAS CHECKED

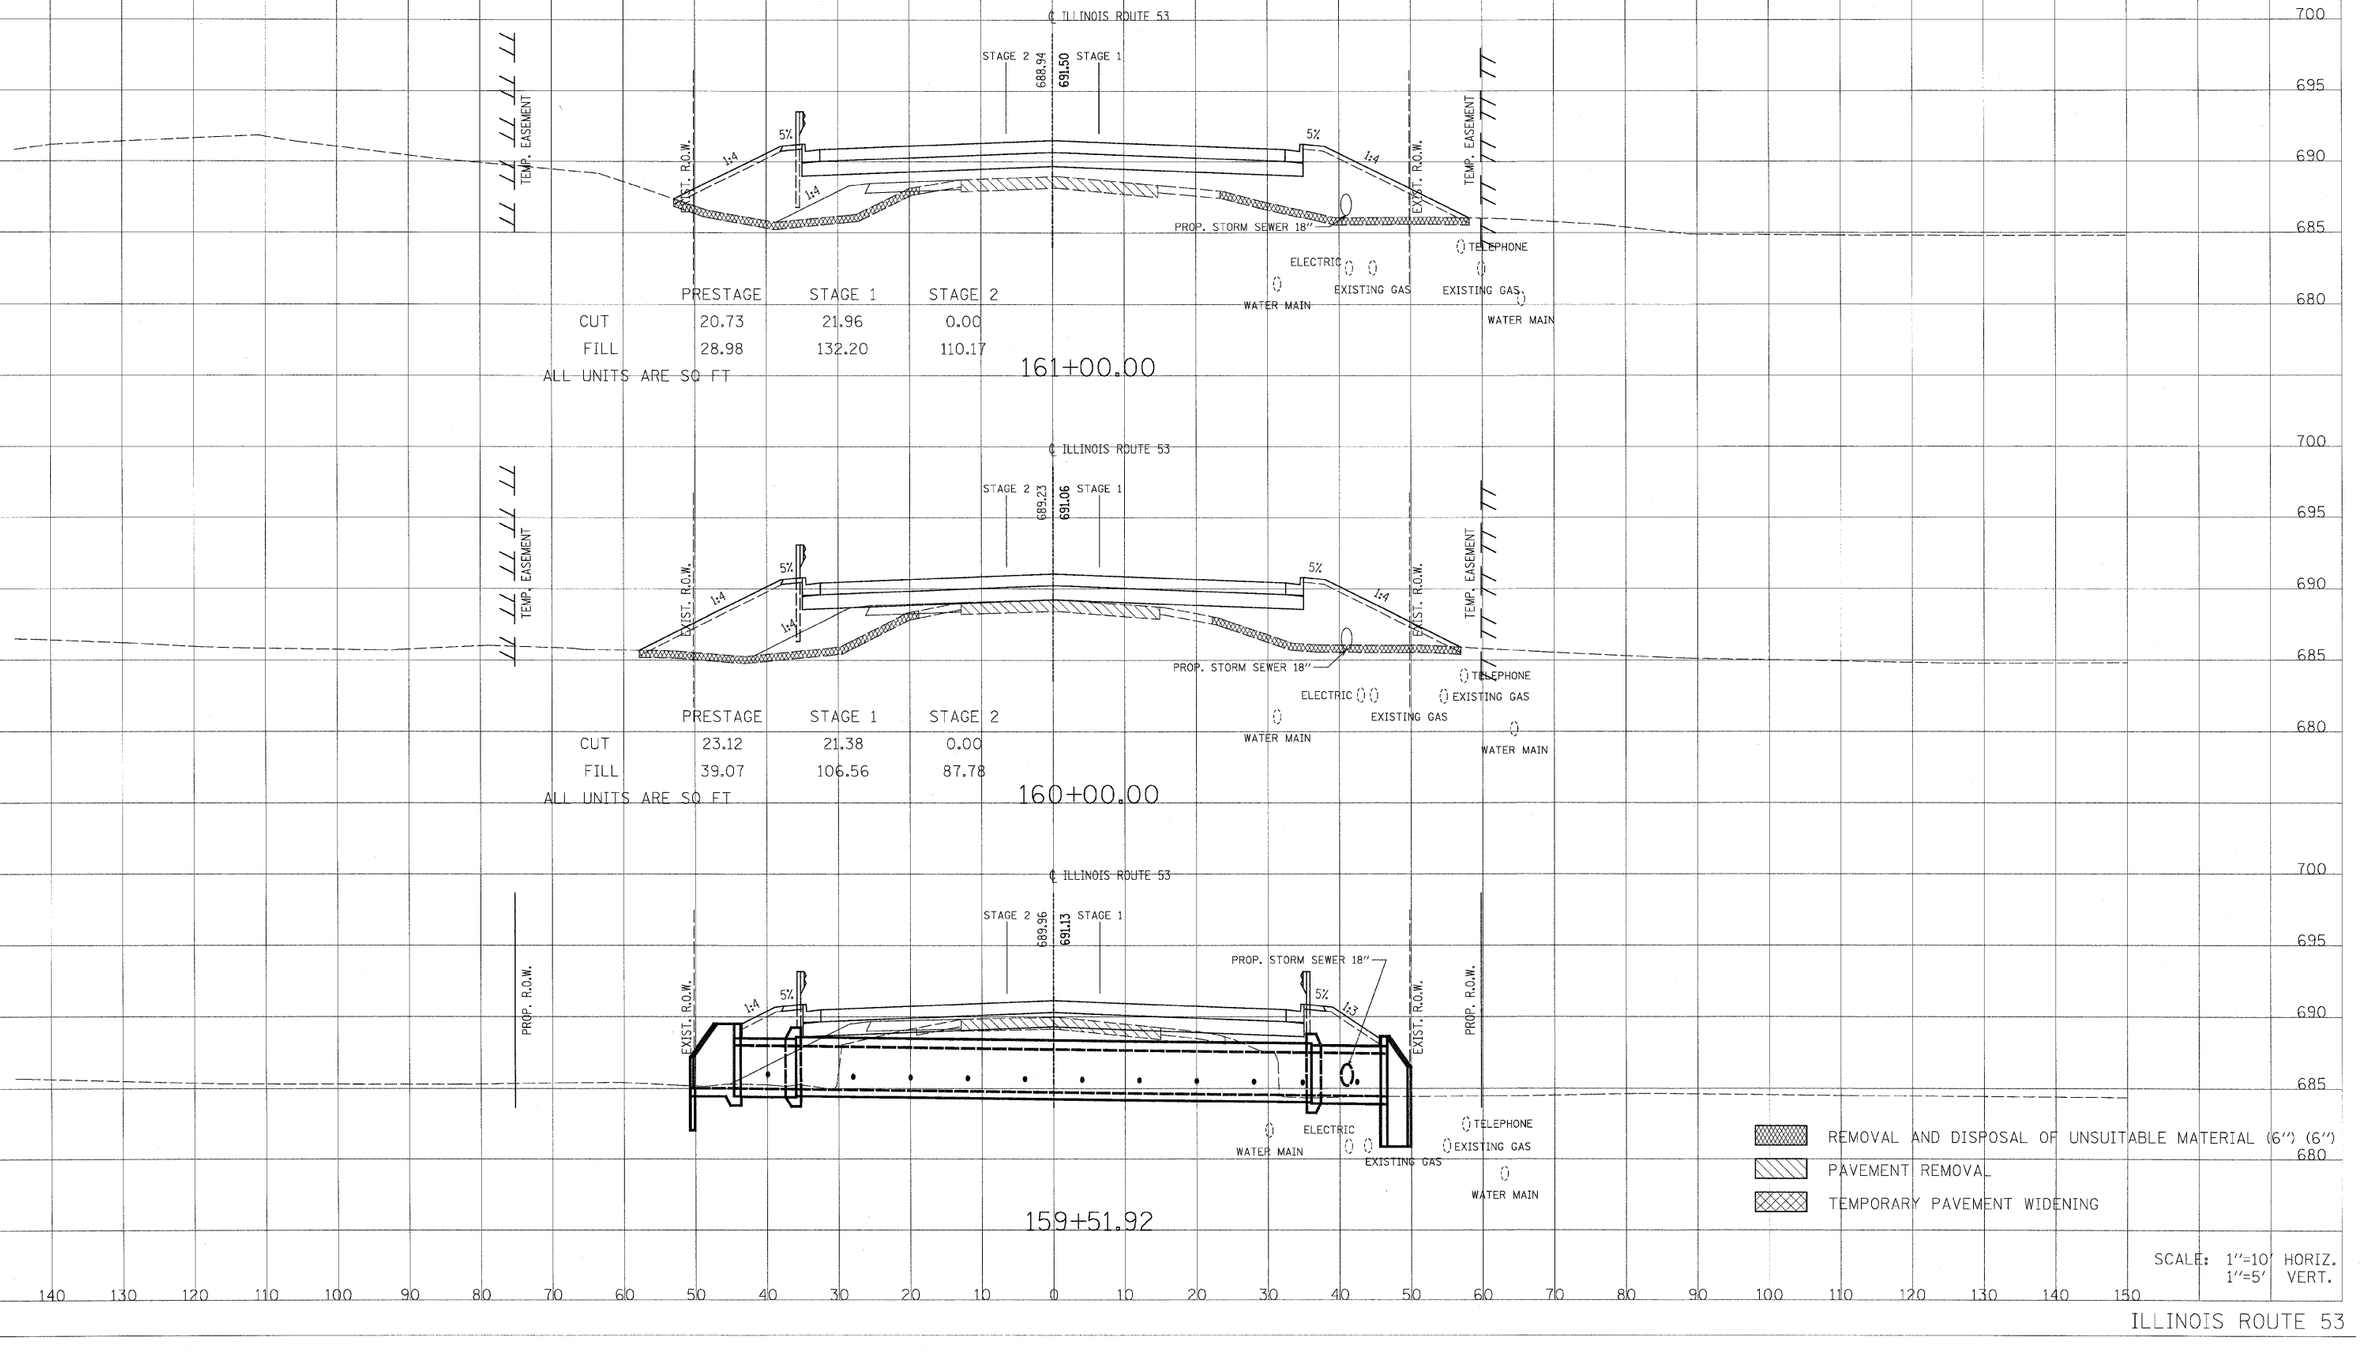

SCALE: 1"=10' HORIZ.
1"=5' VERT.

PATRICK ENGINEERING INC.
LISLE, ILLINOIS

ILLINOIS ROUTE 53