F.A.U. RTE.	SECTION	COUNTY	TOTAL SHEETS	SHEET NO.
2578	532B	DUPAGE	117	111
STA. 162+00.00 TO STA. 164+00.00				
FED. ROAD DIST. NO. 1	ILLINOIS	FED. AID PROJECT		

CONTRACT #62881

FINAL SURVEY — NOTE BOOK — VOL. — SURVEYED — PLOTTED — TYPED — AREAS — AREAS CHECKED — BY — DATE

ORIGINAL SURVEY — NOTE BOOK — VOL. — SURVEYED — PLOTTED — TYPED — AREAS — AREAS CHECKED — BY — DATE

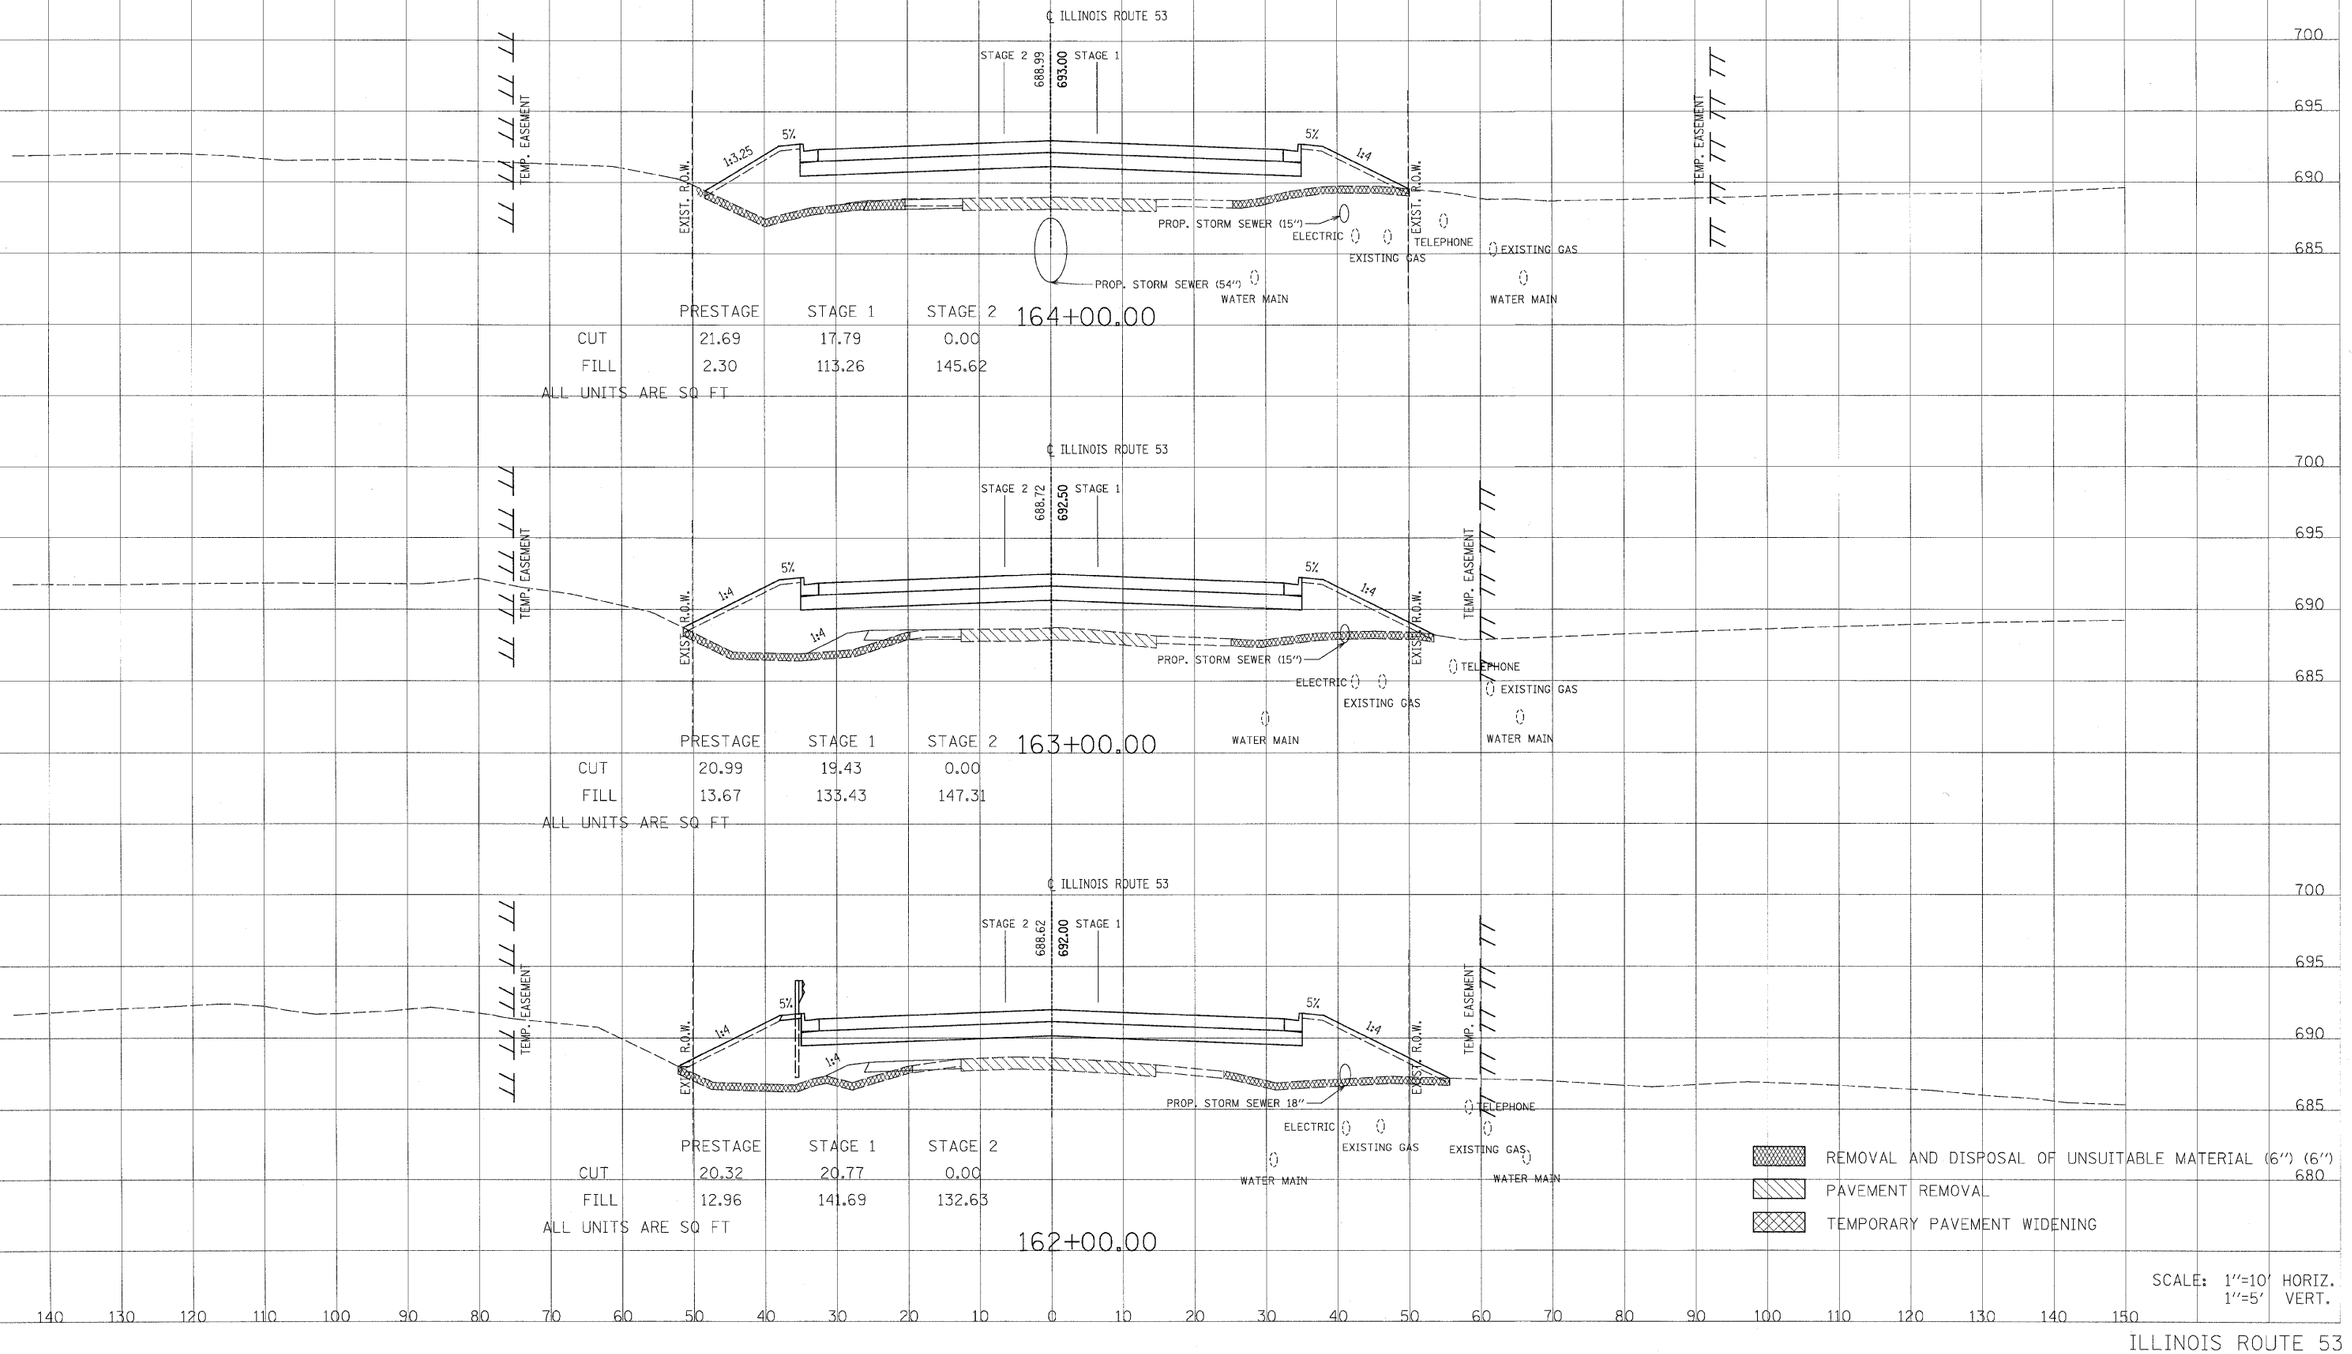

REMOVAL AND DISPOSAL OF UNSUITABLE MATERIAL (6") (6")

PAVEMENT REMOVAL

TEMPORARY PAVEMENT WIDENING

SCALE: 1"=10' HORIZ.
1"=5' VERT.

PATRICK ENGINEERING INC.
LISLE, ILLINOIS

ILLINOIS ROUTE 53