F.A.U. RTE.	SECTION	COUNTY	TOTAL SHEETS	SHEET NO.
2578	532B	DUPAGE	117	114
STA. 167+46.96 TO STA. 168+44.17				
FED. ROAD DIST. NO. 1	ILLINOIS	FED. AID PROJECT		

CONTRACT #62881

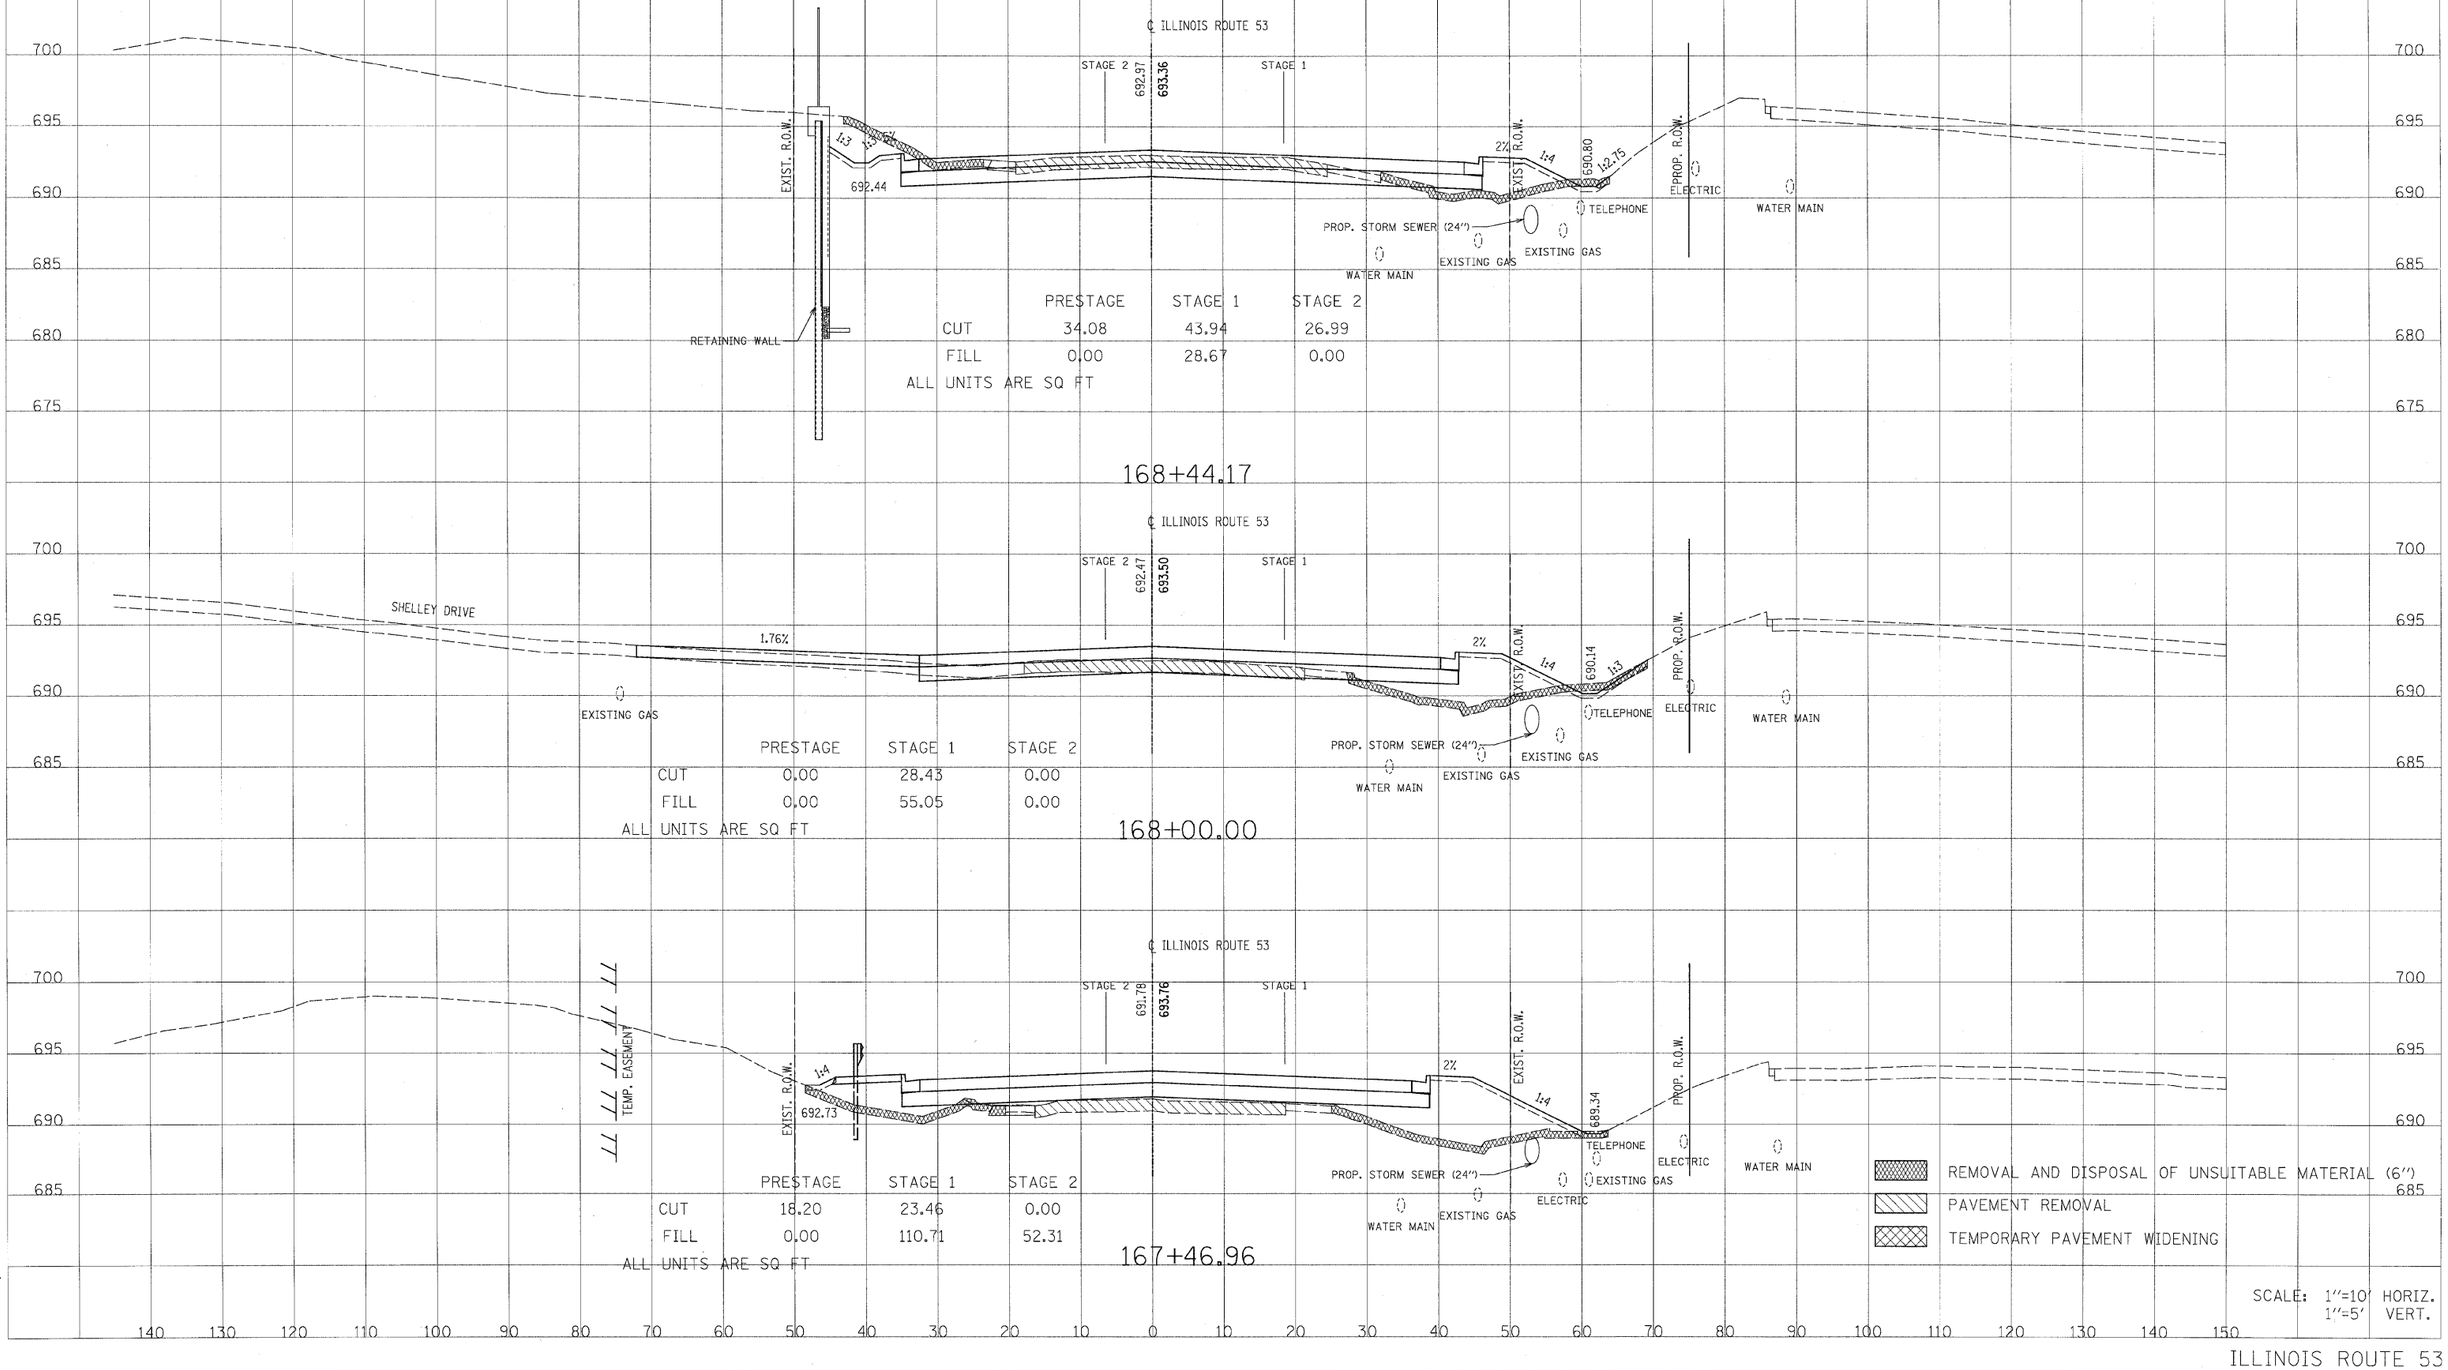

PATRICK ENGINEERING INC.
LISLE, ILLINOIS

ILLINOIS ROUTE 53