CONTRACT NO. 63049

F.A.P. RTE.	SECTION	COUNTY	TOTAL SHEETS	SHEET NO.
350	00-00242-00-CH	COOK	129	24
STA.		TO STA.		
FED. ROAD DIST. NO. 7	ILLINOIS FED. AID PROJECT			

LEGEND

- CONE, DRUM OR BARRICADE (NOT REQUIRED FOR MOVING OPERATIONAL)
- SIGN ON PORTABLE OR PERMANANT SUPPORT
- TYPE III BARRICADE WITH FLASHING LIGHTS
- ARROW BOARD
- WORK AREA
- TEMPORARY PAVEMENT
- FLASHING BEACON

N

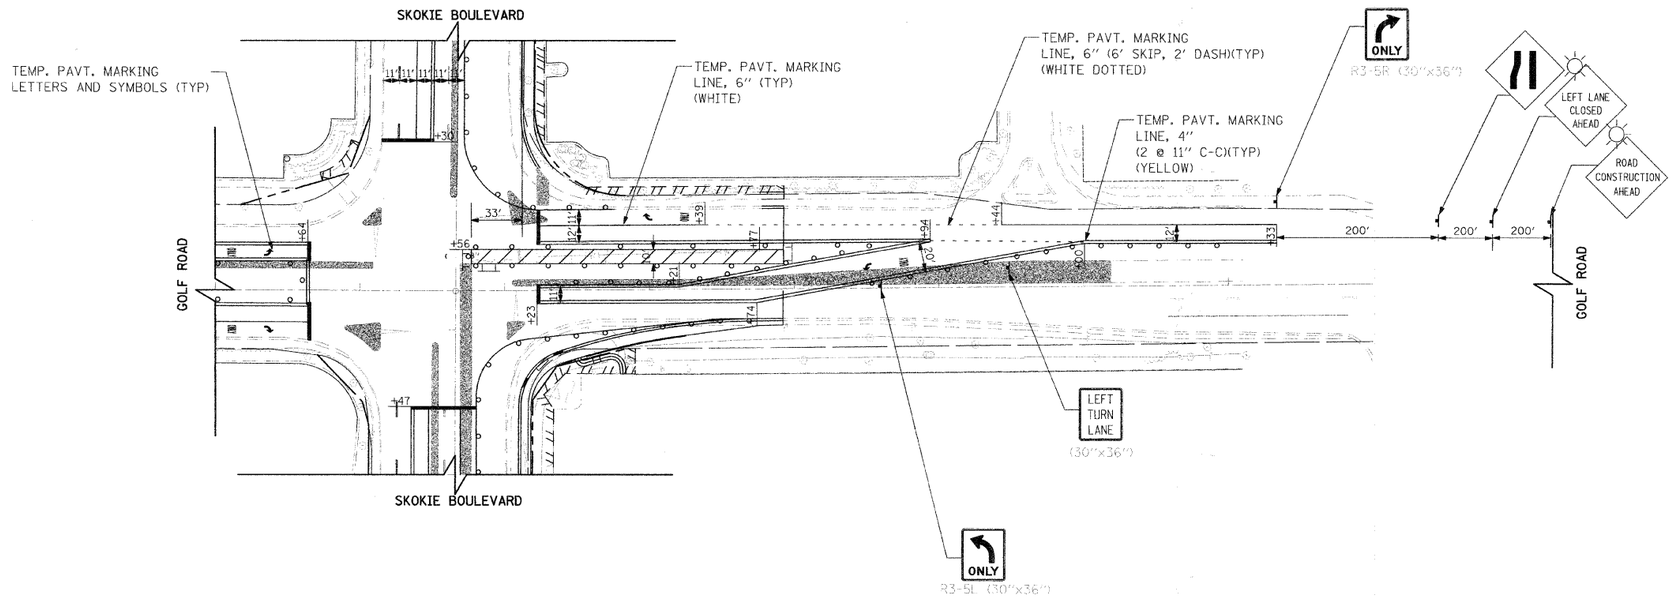

REVISIONS	
NAME	DATE

ILLINOIS DEPARTMENT OF TRANSPORTATION

SKOKIE BOULEVARD (U.S. ROUTE 41)
SKOKIE BOULEVARD
SUGGESTED TRAFFIC CONTROL PLAN
STAGE 1C

50' 0 50'
HORIZ. 1"=50'

DATE 11-14-08
DRAWN BY SAG
CHECKED BY DWB

PLOT DATE = 11/13/2008
FILE NAME = $FILE$
PLOT SCALE = $SCALE$
USER NAME = $USER$