CONTRACT NO. 63049

F.A.P. RTE.	SECTION	COUNTY	TOTAL SHEETS	SHEET NO.
350	00-00242-00-CH	COOK	129	41
STA.	TO STA.			
FED. ROAD DIST. NO. 7	ILLINOIS FED. AID PROJECT			

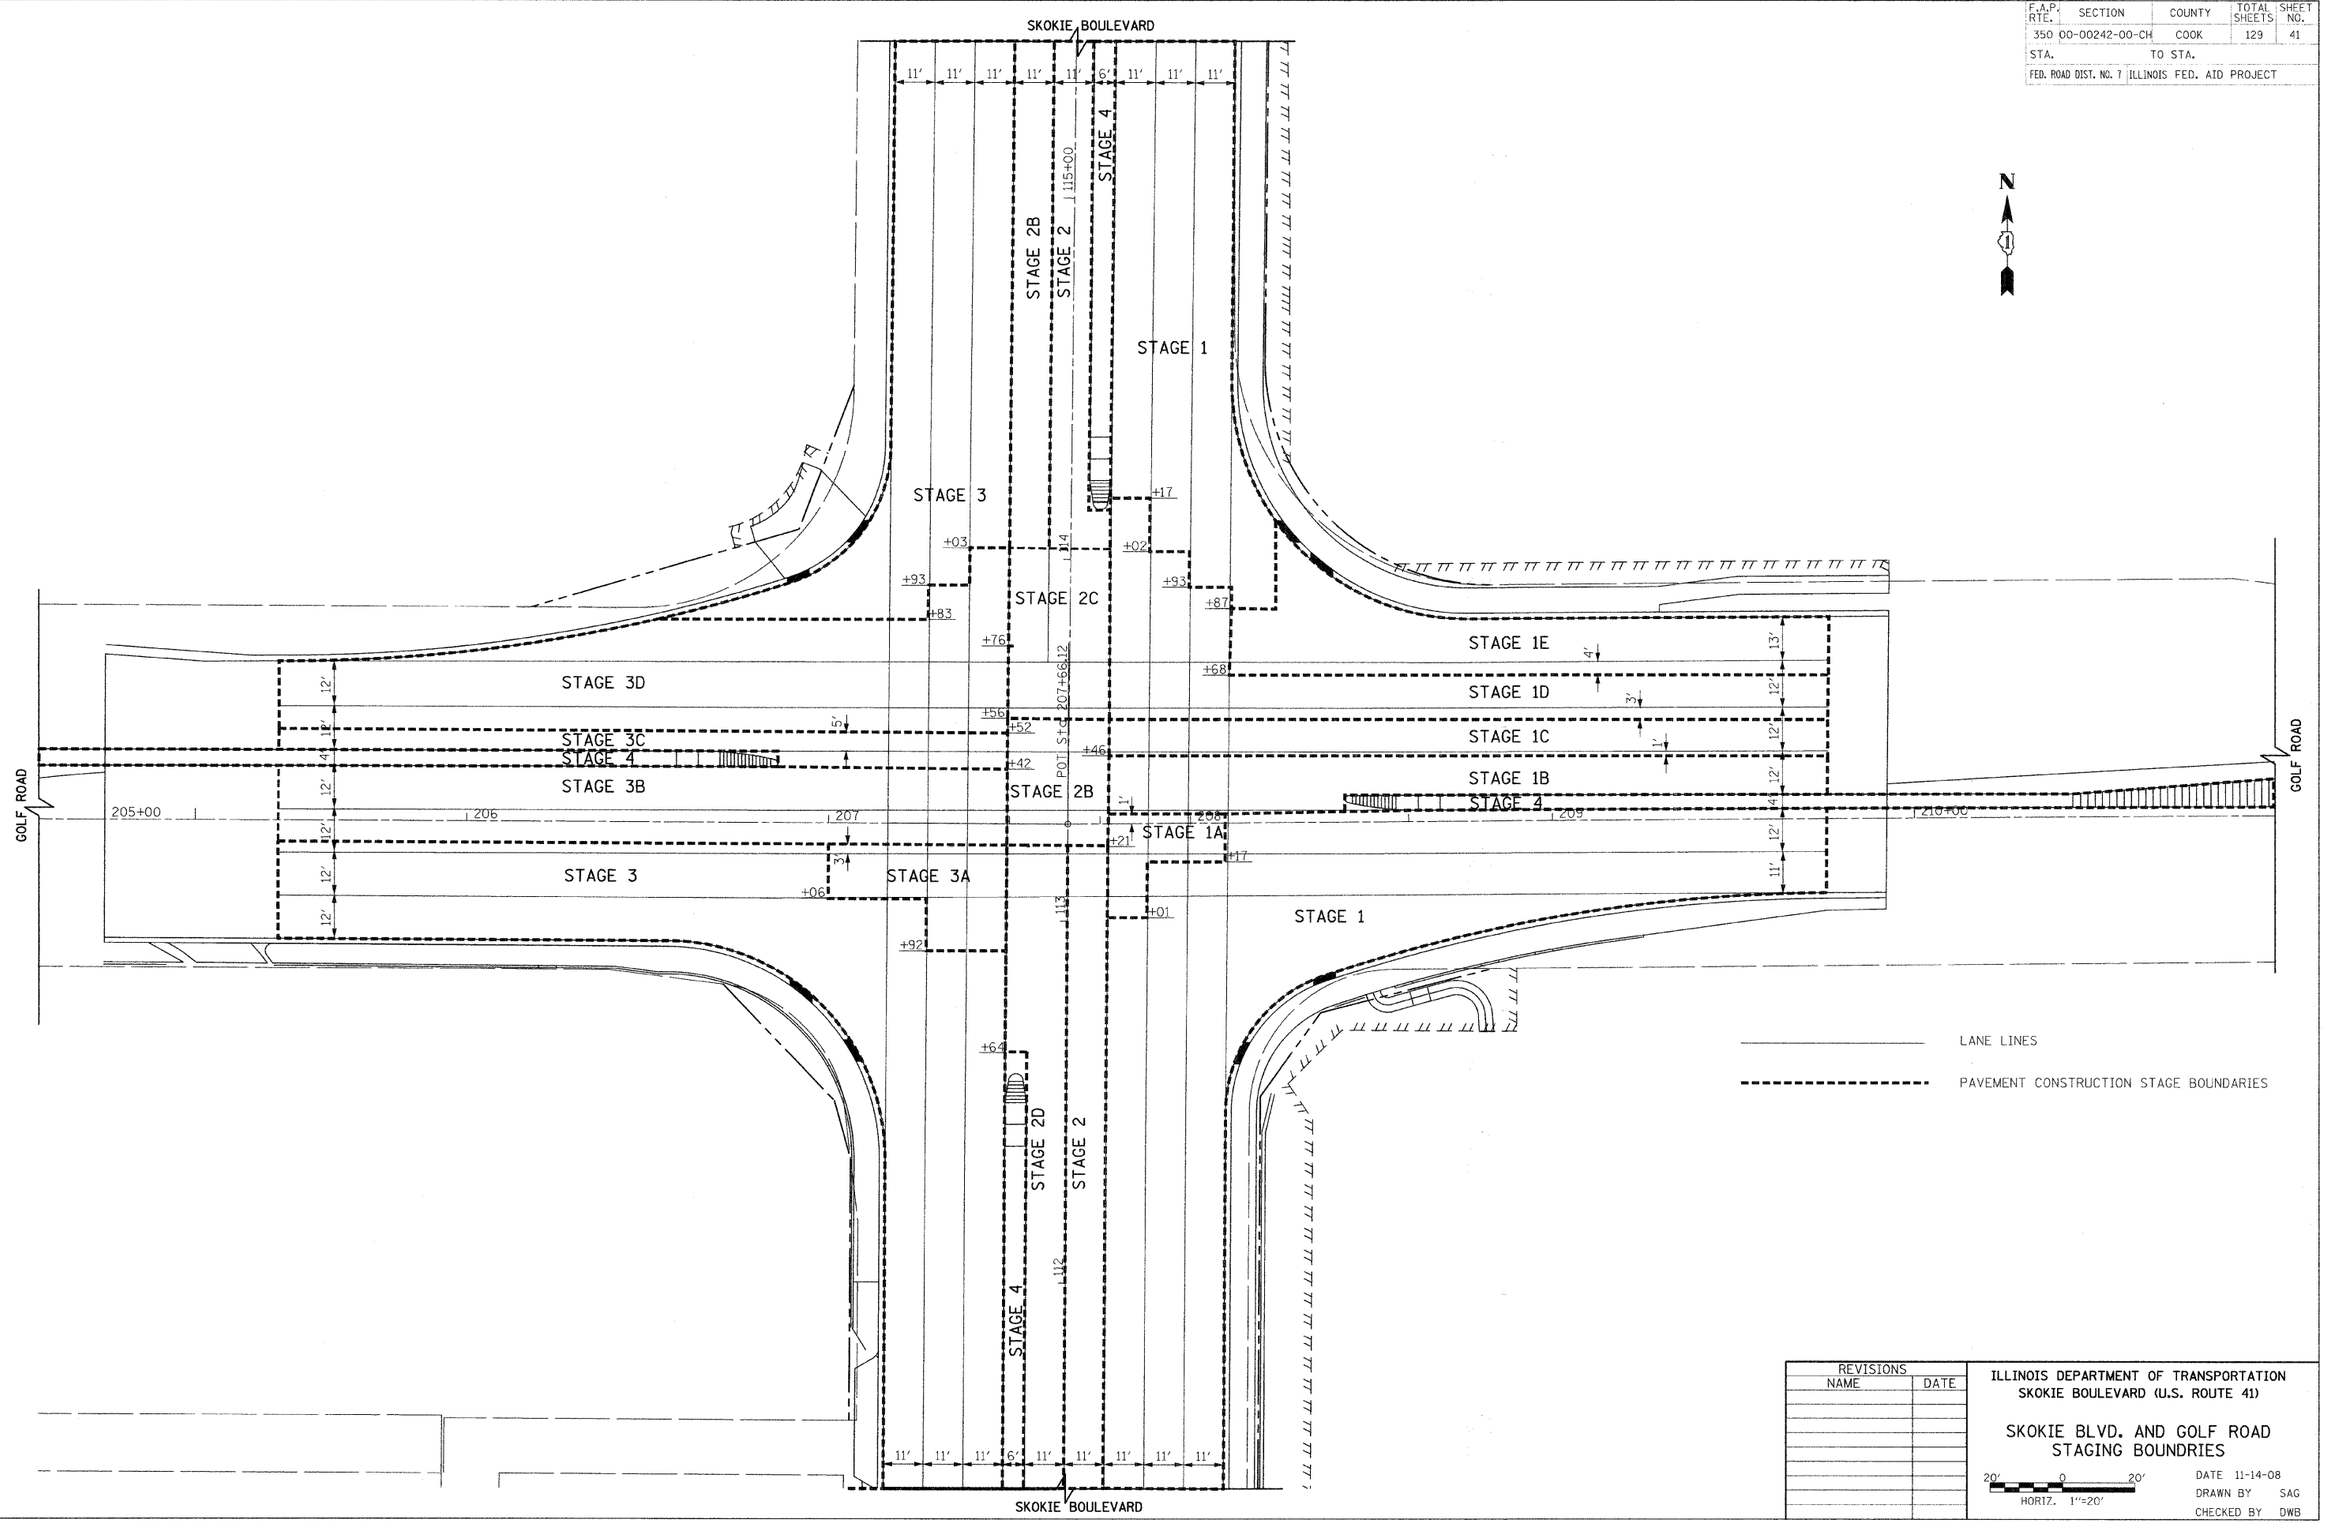

REVISIONS NAME	DATE

ILLINOIS DEPARTMENT OF TRANSPORTATION
SKOKIE BOULEVARD (U.S. ROUTE 41)

SKOKIE BLVD. AND GOLF ROAD STAGING BOUNDRIES

20' 0 20'
HORIZ. 1"=20'

DATE 11-14-08
DRAWN BY SAG
CHECKED BY DWB

PLOT DATE = 11/13/2008
FILE NAME = $FILE$
PLOT SCALE = $SCALE$
USER NAME = $USER$