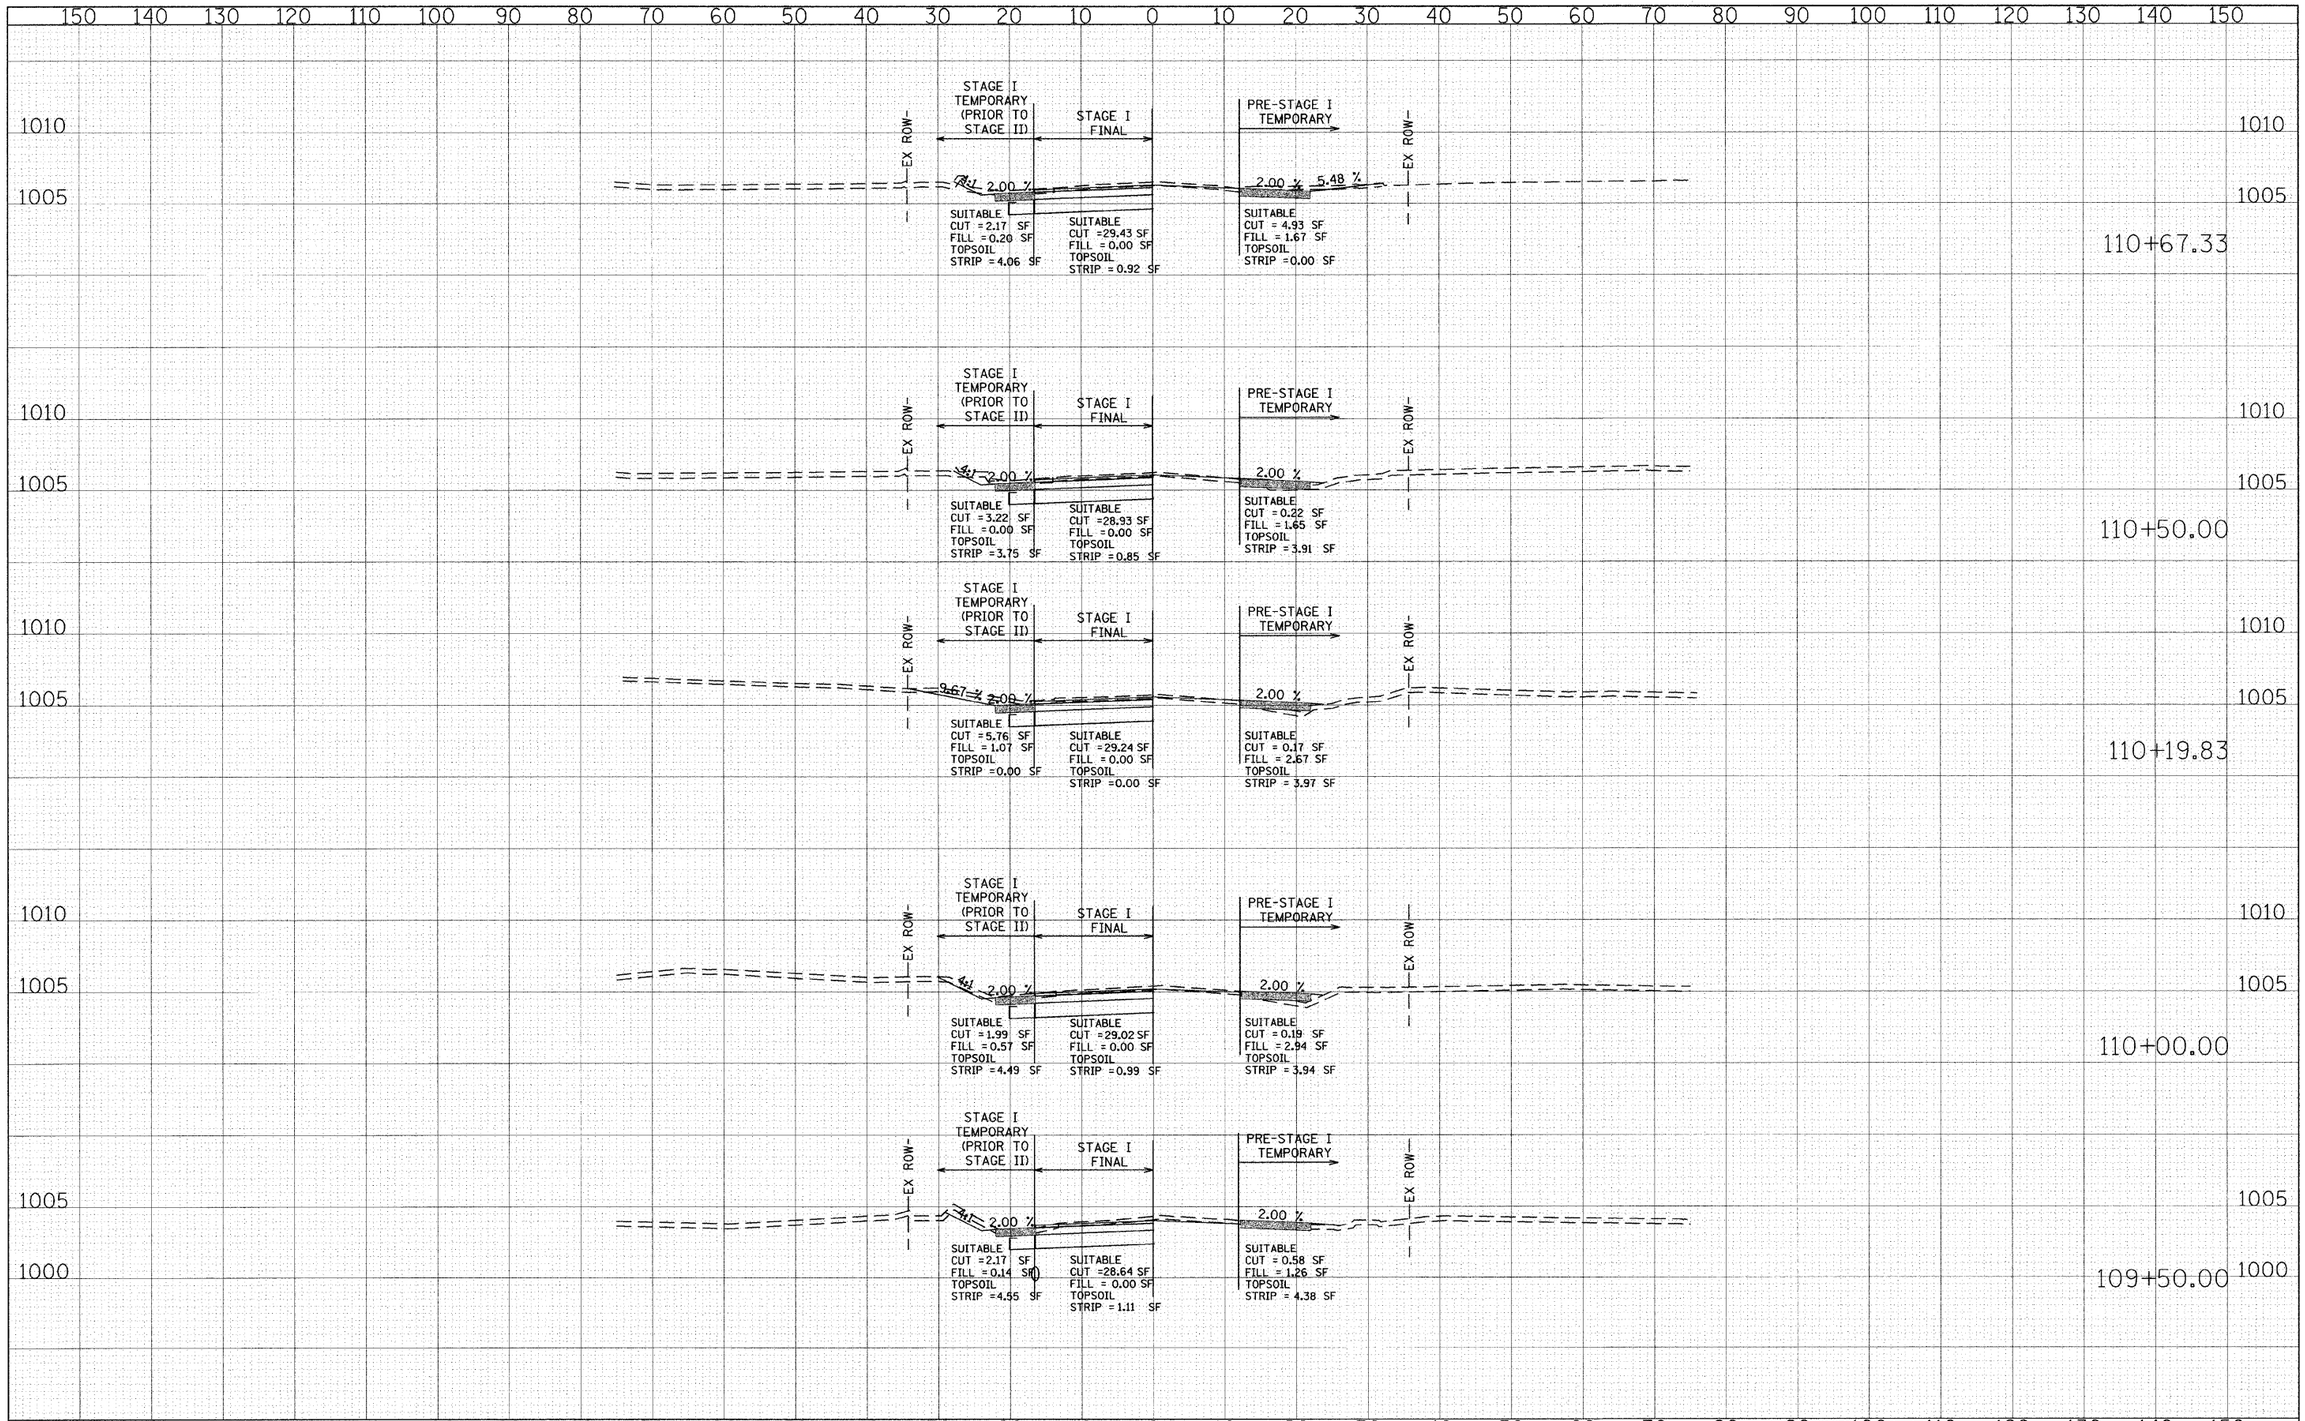

FINAL SURVEY	BY	DATE
SURVEYED		
PLOTTED		
NOTE BOOK		
NO.	AREAS CHECKED	

ORIGINAL SURVEY	BY	DATE
SURVEYED		
PLOTTED		
NOTE BOOK		
NO.	AREAS CHECKED	

FILE NAME = g:\cn04\0083\road\sheets\xsMOTStage1.sht	USER NAME = CEComin	DESIGNED - CEC	REVISED -
		DRAWN - CEC	REVISED -
	PLOT SCALE = 10.0000 ' / IN.	CHECKED - DWB	REVISED -
	PLOT DATE = 5/31/2009	DATE - 05/29/2009	REVISED -

STATE OF ILLINOIS
DEPARTMENT OF TRANSPORTATION

HORIZ. 1"=10'
VERT. 1"=5'

ALDEN ROAD
MOT STAGE I
CROSS SECTIONS

SCALE: | SHEET NO. 4 OF 23 SHEETS | STA. 109+50.00 | TO STA. 110+67.33

F.A. RTE.	SECTION	COUNTY	TOTAL SHEETS	SHEET NO.
0026	02-00269-00-BR	MCHENRY	153	27
	CONTRACT NO. 63212			
FED. ROAD DIST. NO.	ILLINOIS	FED. AID PROJECT		