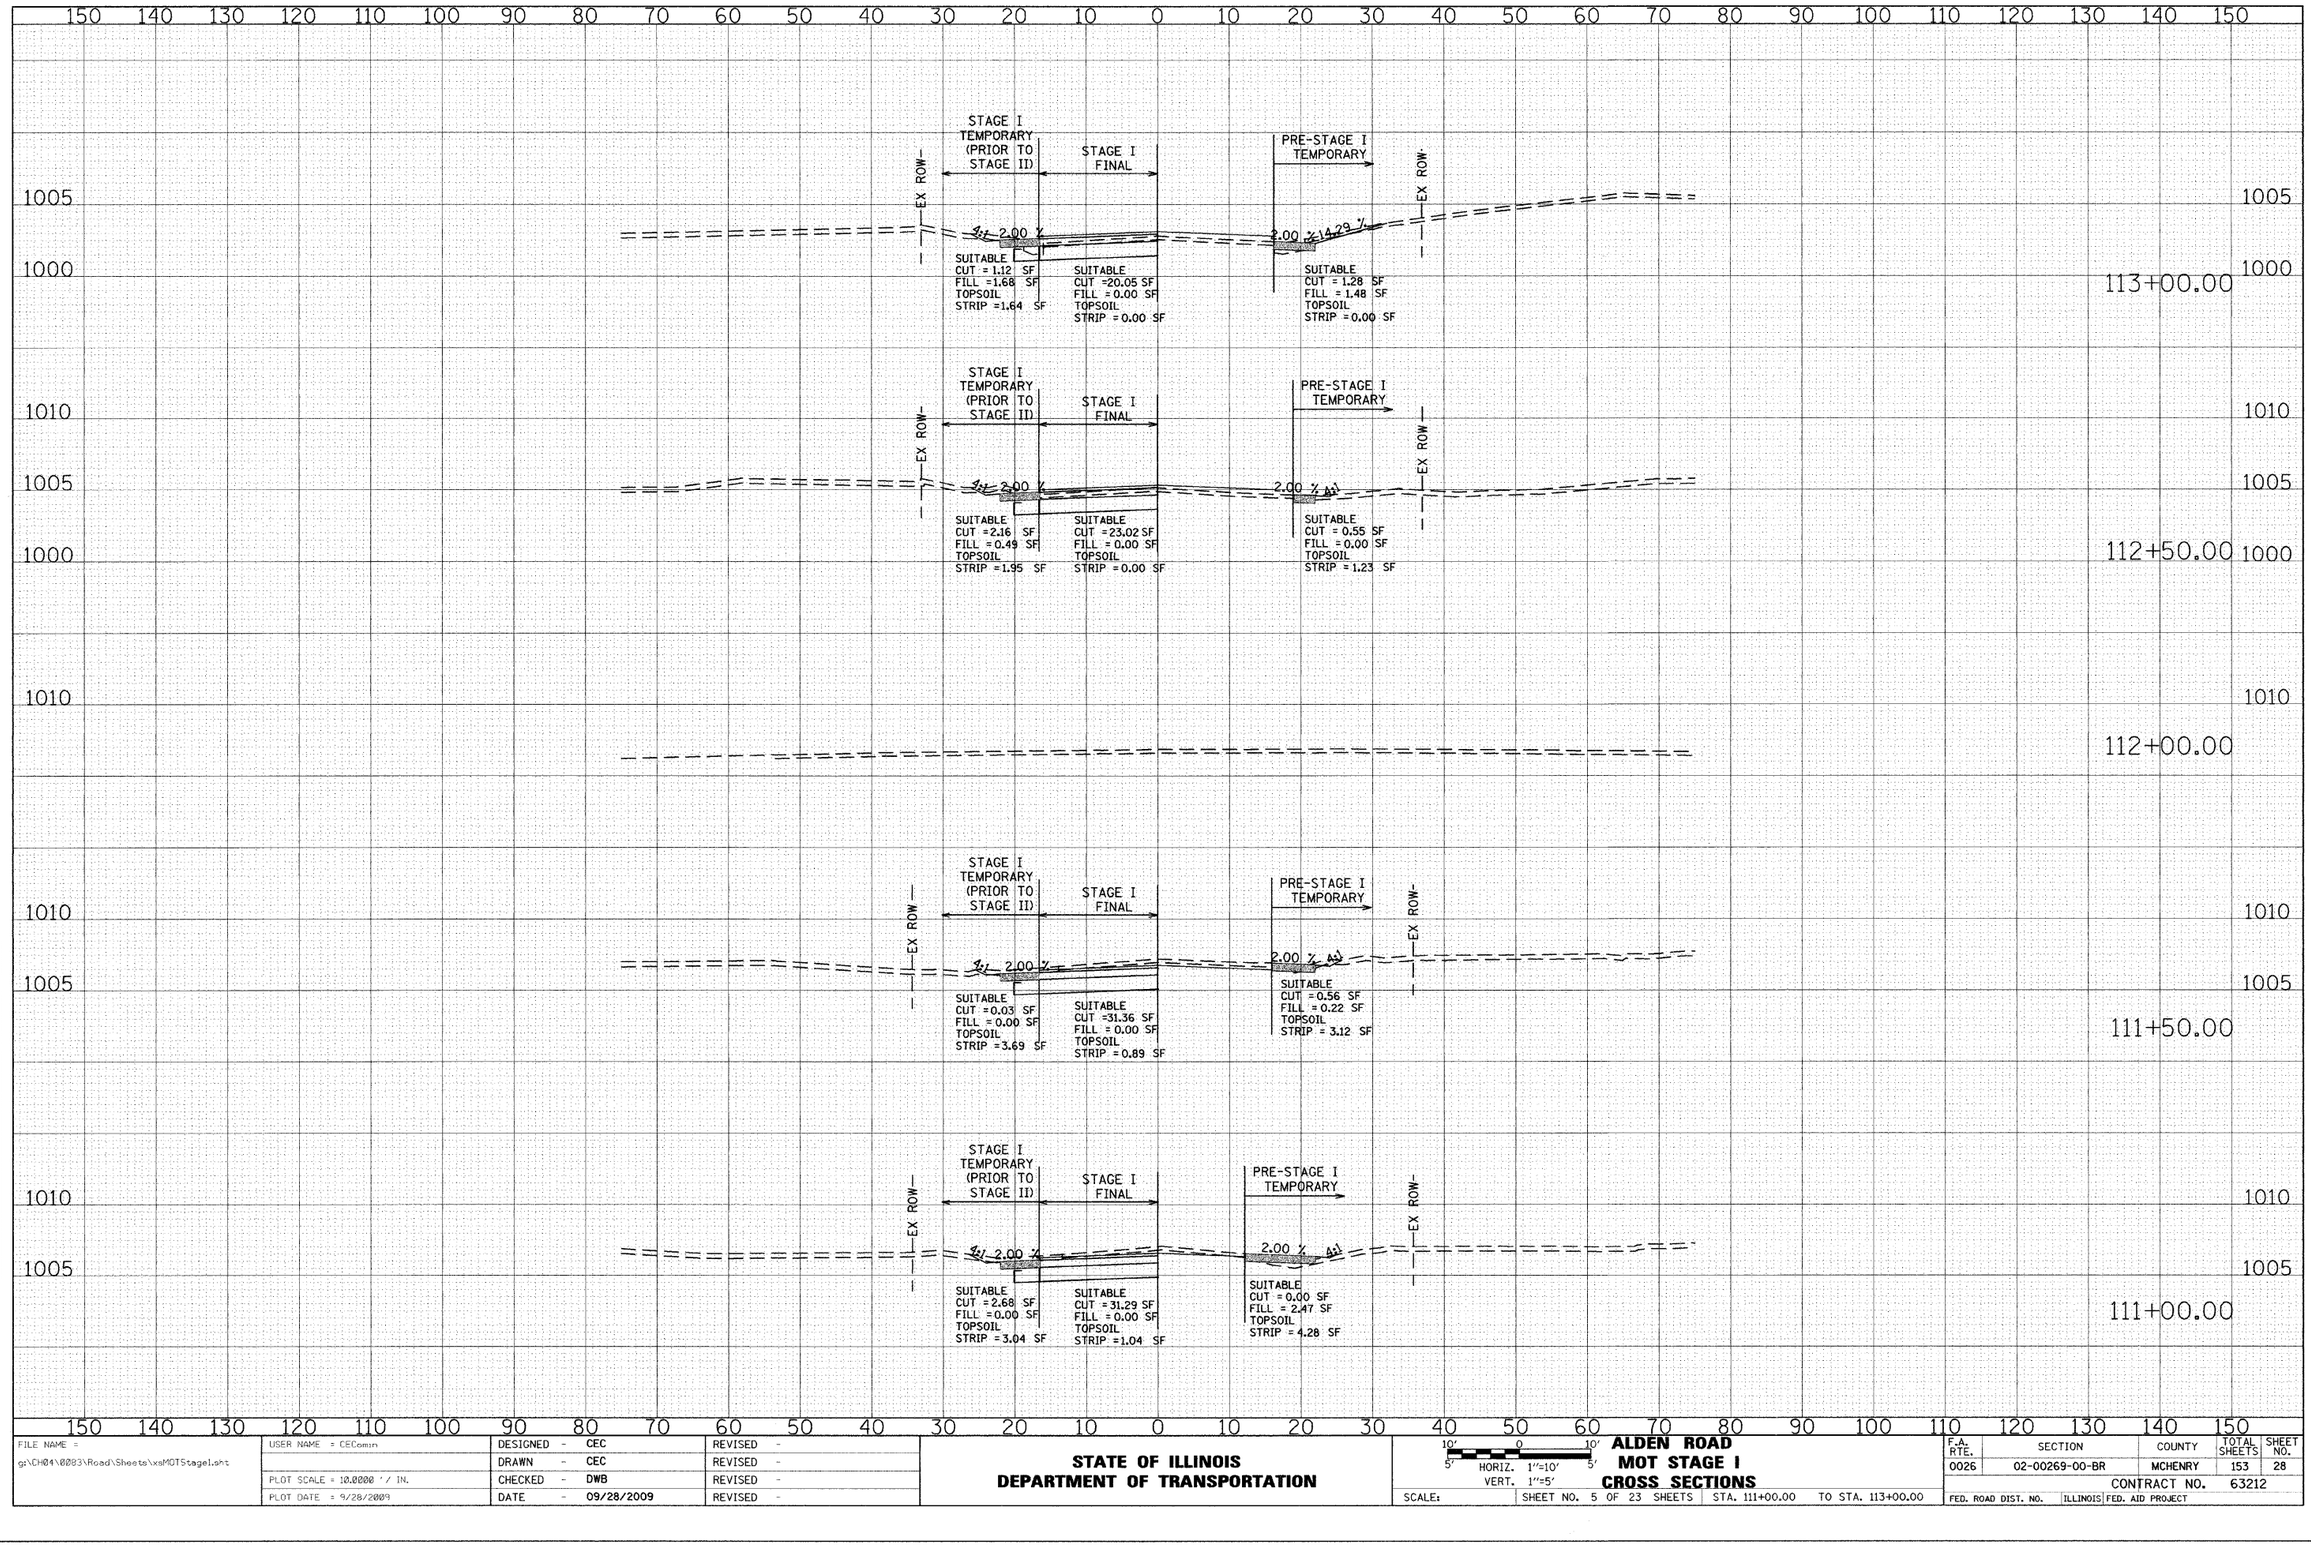

FINAL SURVEY	BY	DATE
SURVEYED		
PLOTTED		
TOPOGRAPHY		
NOTE BOOK	AREAS	CHECKED
NO.		

ORIGINAL SURVEY	BY	DATE
SURVEYED		
PLOTTED		
TOPOGRAPHY		
NOTE BOOK	AREAS	CHECKED
NO.		

FILE NAME = g:\CH04\0083\Road\Sheets\xsMOTStageI.sht	USER NAME = CECamin	DESIGNED - CEC	REVISED -
		DRAWN - CEC	REVISED -
	PLOT SCALE = 10.0000 ' / IN.	CHECKED - DWB	REVISED -
	PLOT DATE = 9/28/2009	DATE - 09/28/2009	REVISED -

STATE OF ILLINOIS
DEPARTMENT OF TRANSPORTATION

10' 0 10' HORIZ. 1"=10'
5' 5' VERT. 1"=5'

ALDEN ROAD
MOT STAGE I
CROSS SECTIONS

SCALE: | SHEET NO. 5 OF 23 SHEETS | STA. 111+00.00 | TO STA. 113+00.00

F.A. RTE.	SECTION	COUNTY	TOTAL SHEETS	SHEET NO.
0026	02-00269-00-BR	MCHENRY	153	28
	CONTRACT NO. 63212			
FED. ROAD DIST. NO.	ILLINOIS	FED. AID PROJECT		