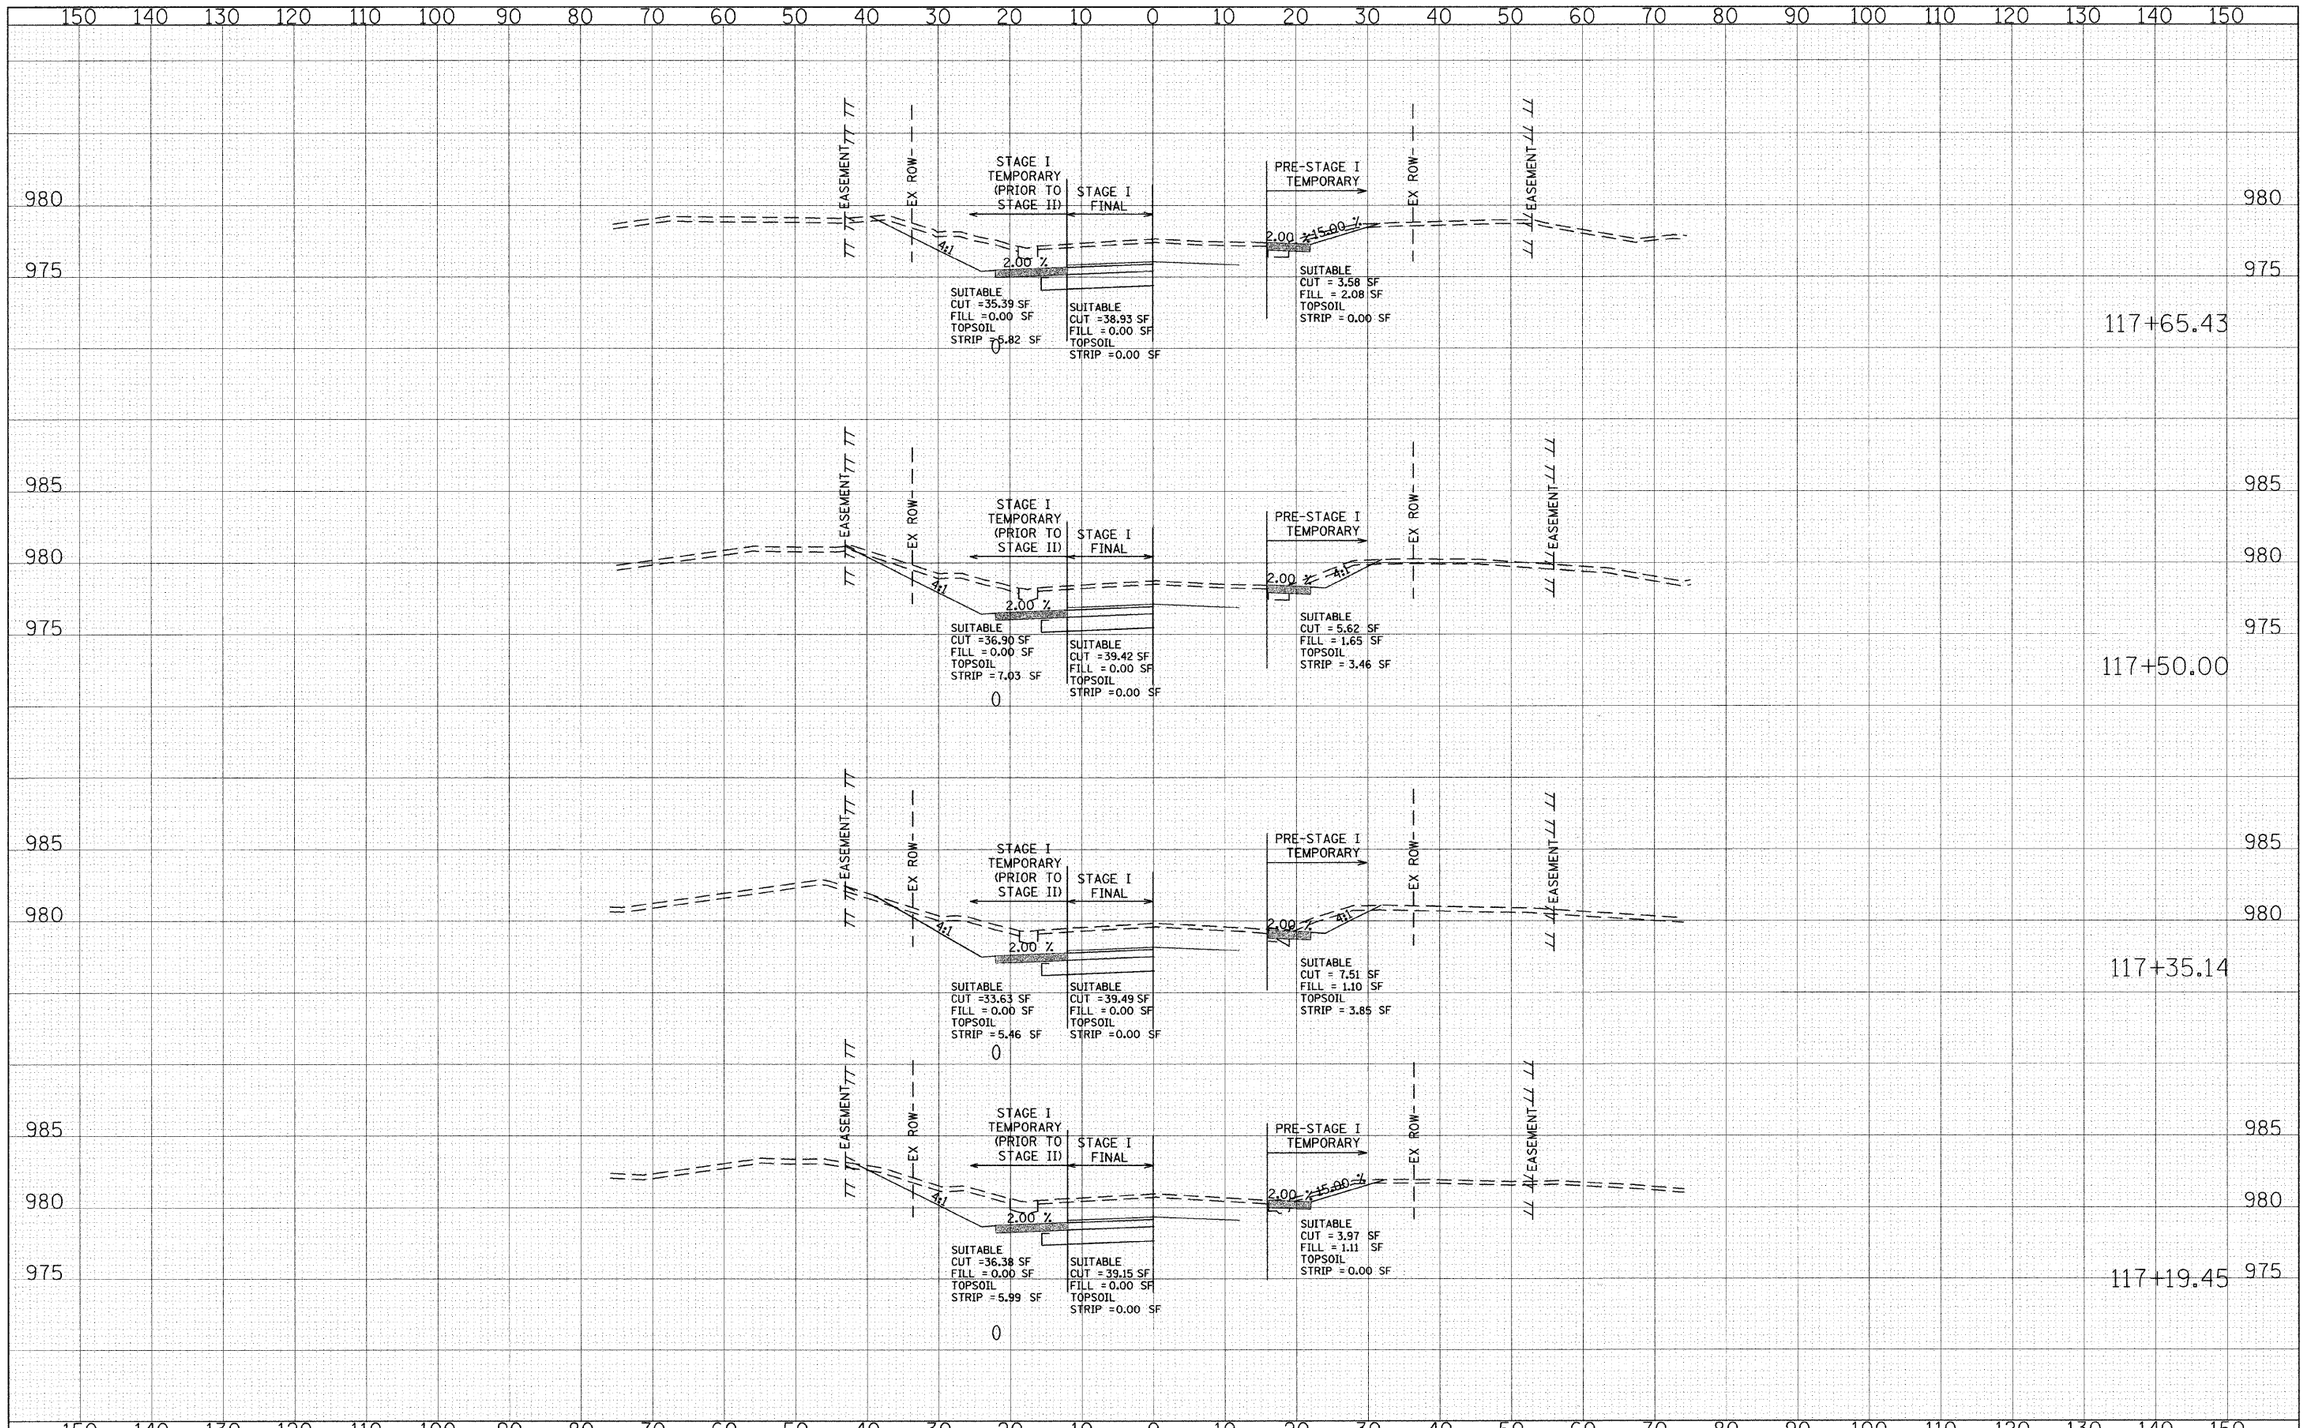

FINAL SURVEY — SURVEYED / PLOTTED / TYPICAL RATE / AREAS / NOTE BOOK / NO. / BY / DATE / AREAS CHECKED

ORIGINAL SURVEY — SURVEYED / PLOTTED / TYPICAL RATE / AREAS / NOTE BOOK / NO. / BY / DATE / AREAS CHECKED

FILE NAME = g:\ch04\0083\road\sheets\xsMOTStage1.sht	USER NAME = CECamin	DESIGNED - CEC	REVISED -
		DRAWN - CEC	REVISED -
	PLOT SCALE = 10.0000 ' / IN.	CHECKED - DWB	REVISED -
	PLOT DATE = 5/31/2009	DATE - 05/29/2009	REVISED -

STATE OF ILLINOIS
DEPARTMENT OF TRANSPORTATION

HORIZ. 1"=10' VERT. 1"=5'

ALDEN ROAD
MOT STAGE I
CROSS SECTIONS

SCALE: | SHEET NO. 11 OF 23 SHEETS | STA. 117+19.45 | TO STA. 117+65.43

F.A. RTE.	SECTION	COUNTY	TOTAL SHEETS	SHEET NO.
0026	02-00269-00-BR	MCHENRY	153	34
		CONTRACT NO. 63212		
FED. ROAD DIST. NO.	ILLINOIS	FED. AID PROJECT		