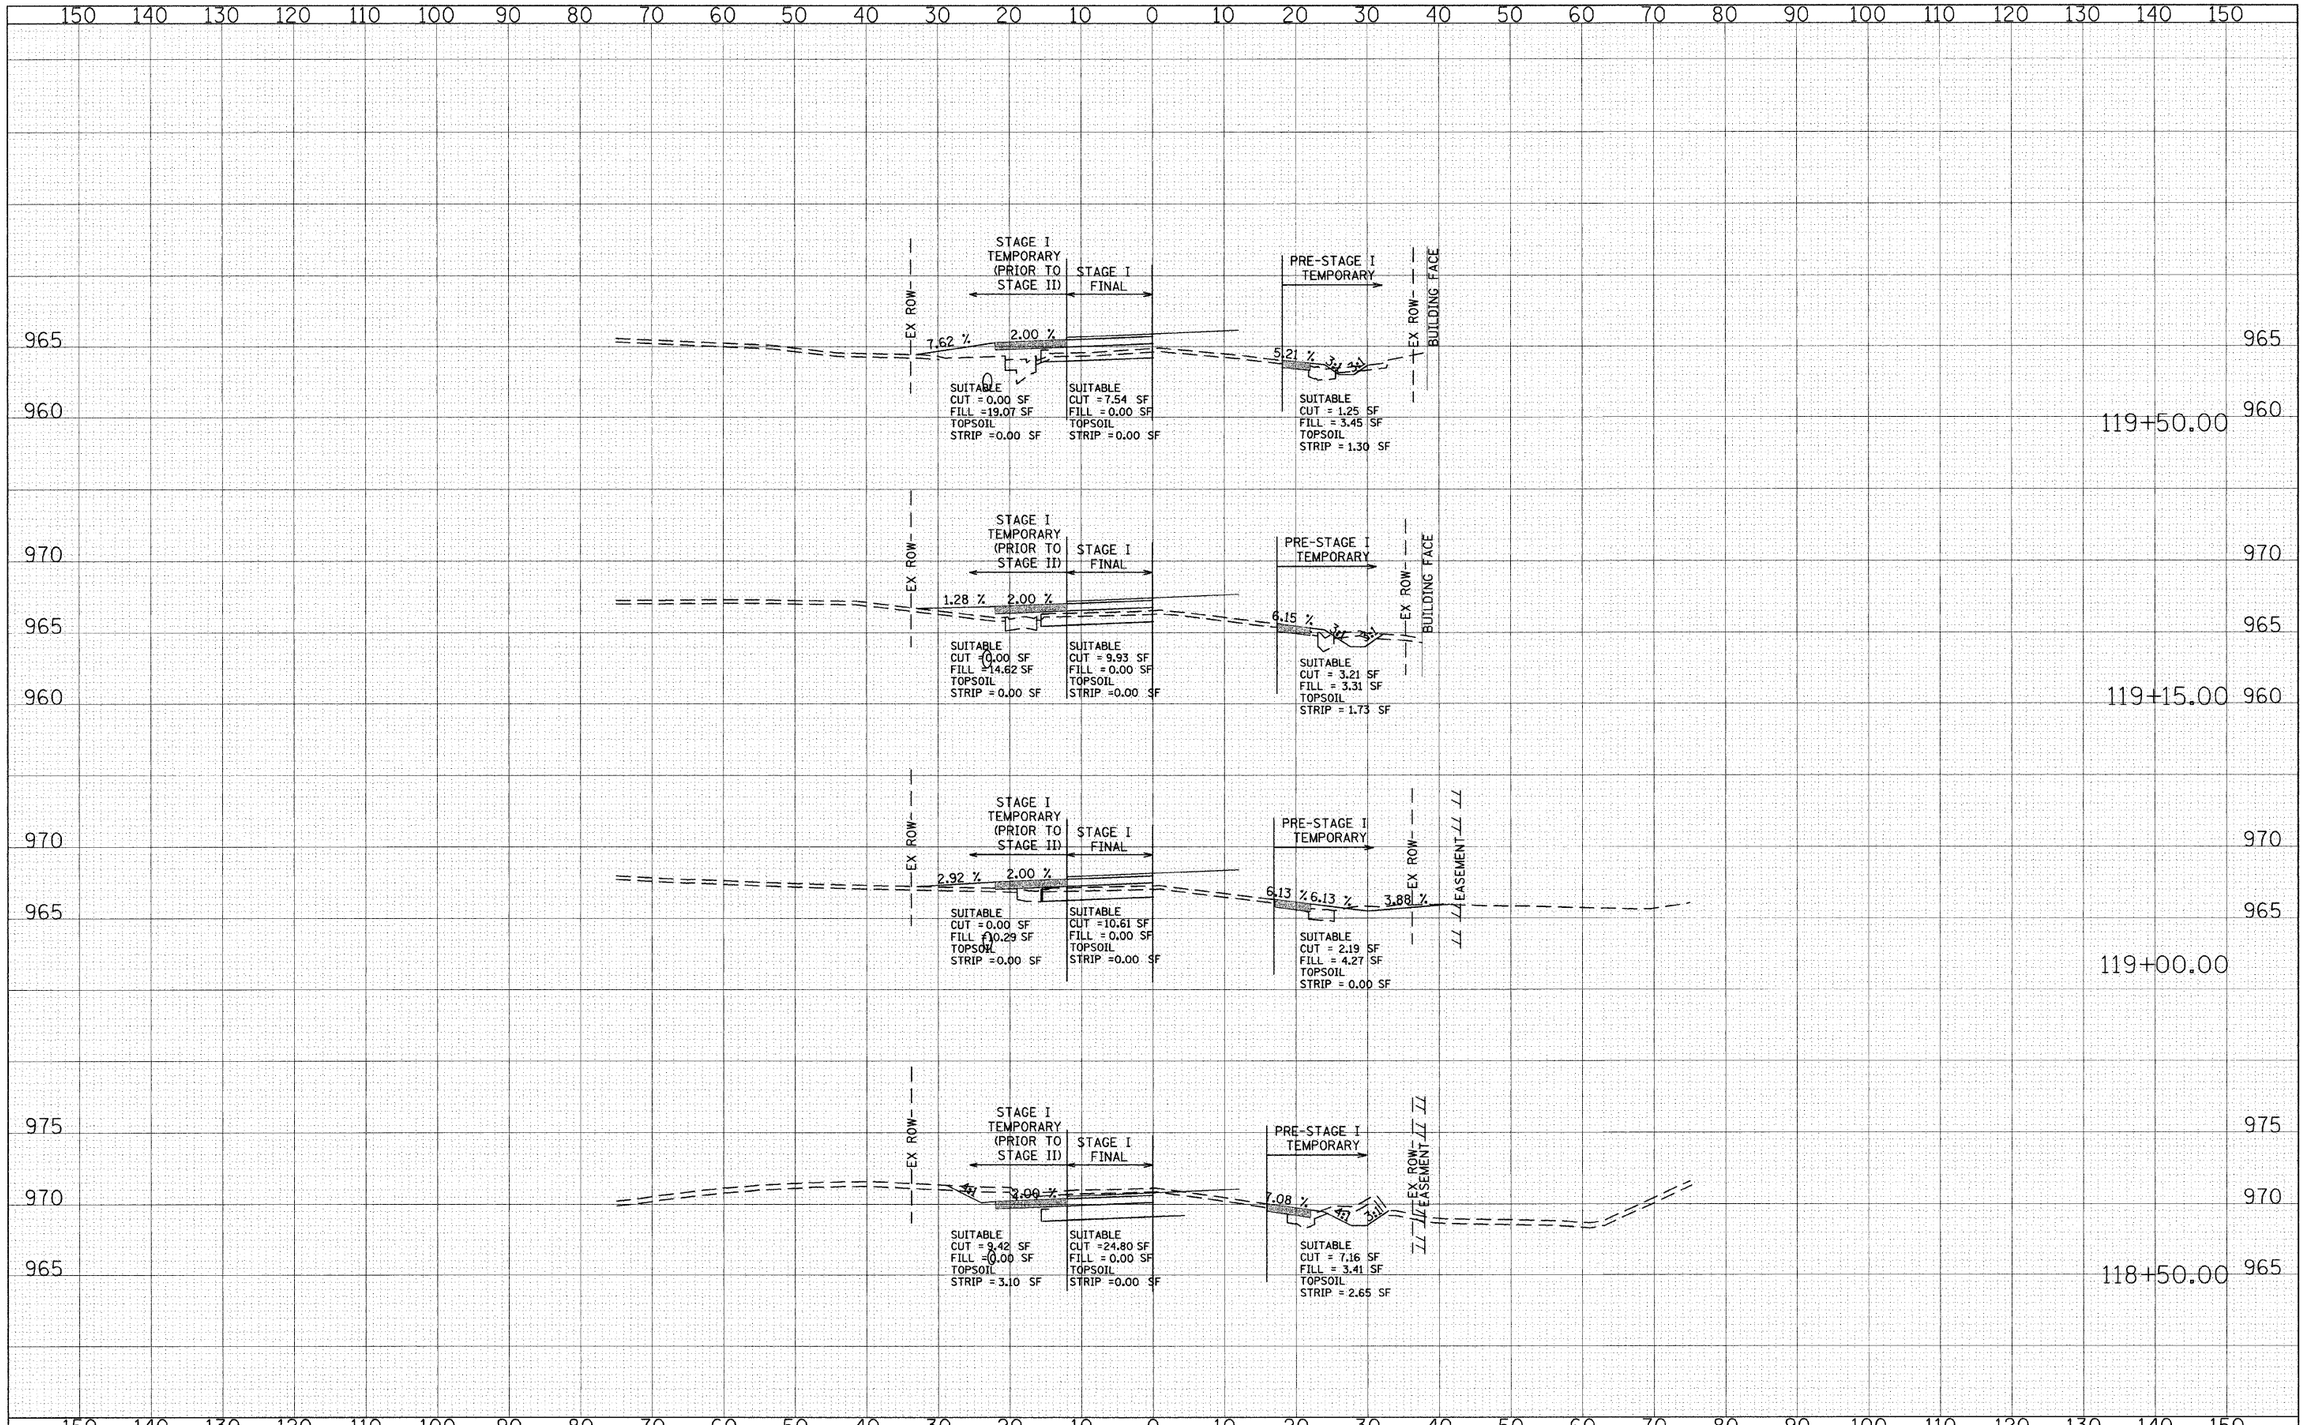

FINAL SURVEY	BY	DATE
SURVEYED		
PLOTTED		
TEMPLATE		
AREAS		
AREAS CHECKED		
NOTE BOOK NO.		

ORIGINAL SURVEY	BY	DATE
SURVEYED		
PLOTTED		
TEMPLATE		
AREAS		
AREAS CHECKED		
NOTE BOOK NO.		

FILE NAME = g:\CH04\0083\Road\Sheets\xsMOTStage1.sht

USER NAME = CECamin

PLOT SCALE = 10.0000 ' / IN.

PLOT DATE = 9/28/2009

DESIGNED -	CEC	REVISED -	
DRAWN -	CEC	REVISED -	
CHECKED -	DWB	REVISED -	
DATE -	09/28/2009	REVISED -	

STATE OF ILLINOIS
DEPARTMENT OF TRANSPORTATION

SCALE: 10' 0 10' HORIZ. 1"=10' 5' 5' VERT. 1"=5'

ALDEN ROAD
MOT STAGE I
CROSS SECTIONS

SHEET NO. 13 OF 23 SHEETS | STA. 118+50.00 TO STA. 119+50.00

F.A. RTE.	SECTION	COUNTY	TOTAL SHEETS	SHEET NO.
0026	02-00269-00-BR	MCHENRY	153	36

CONTRACT NO. 63212

FED. ROAD DIST. NO. | ILLINOIS | FED. AID PROJECT