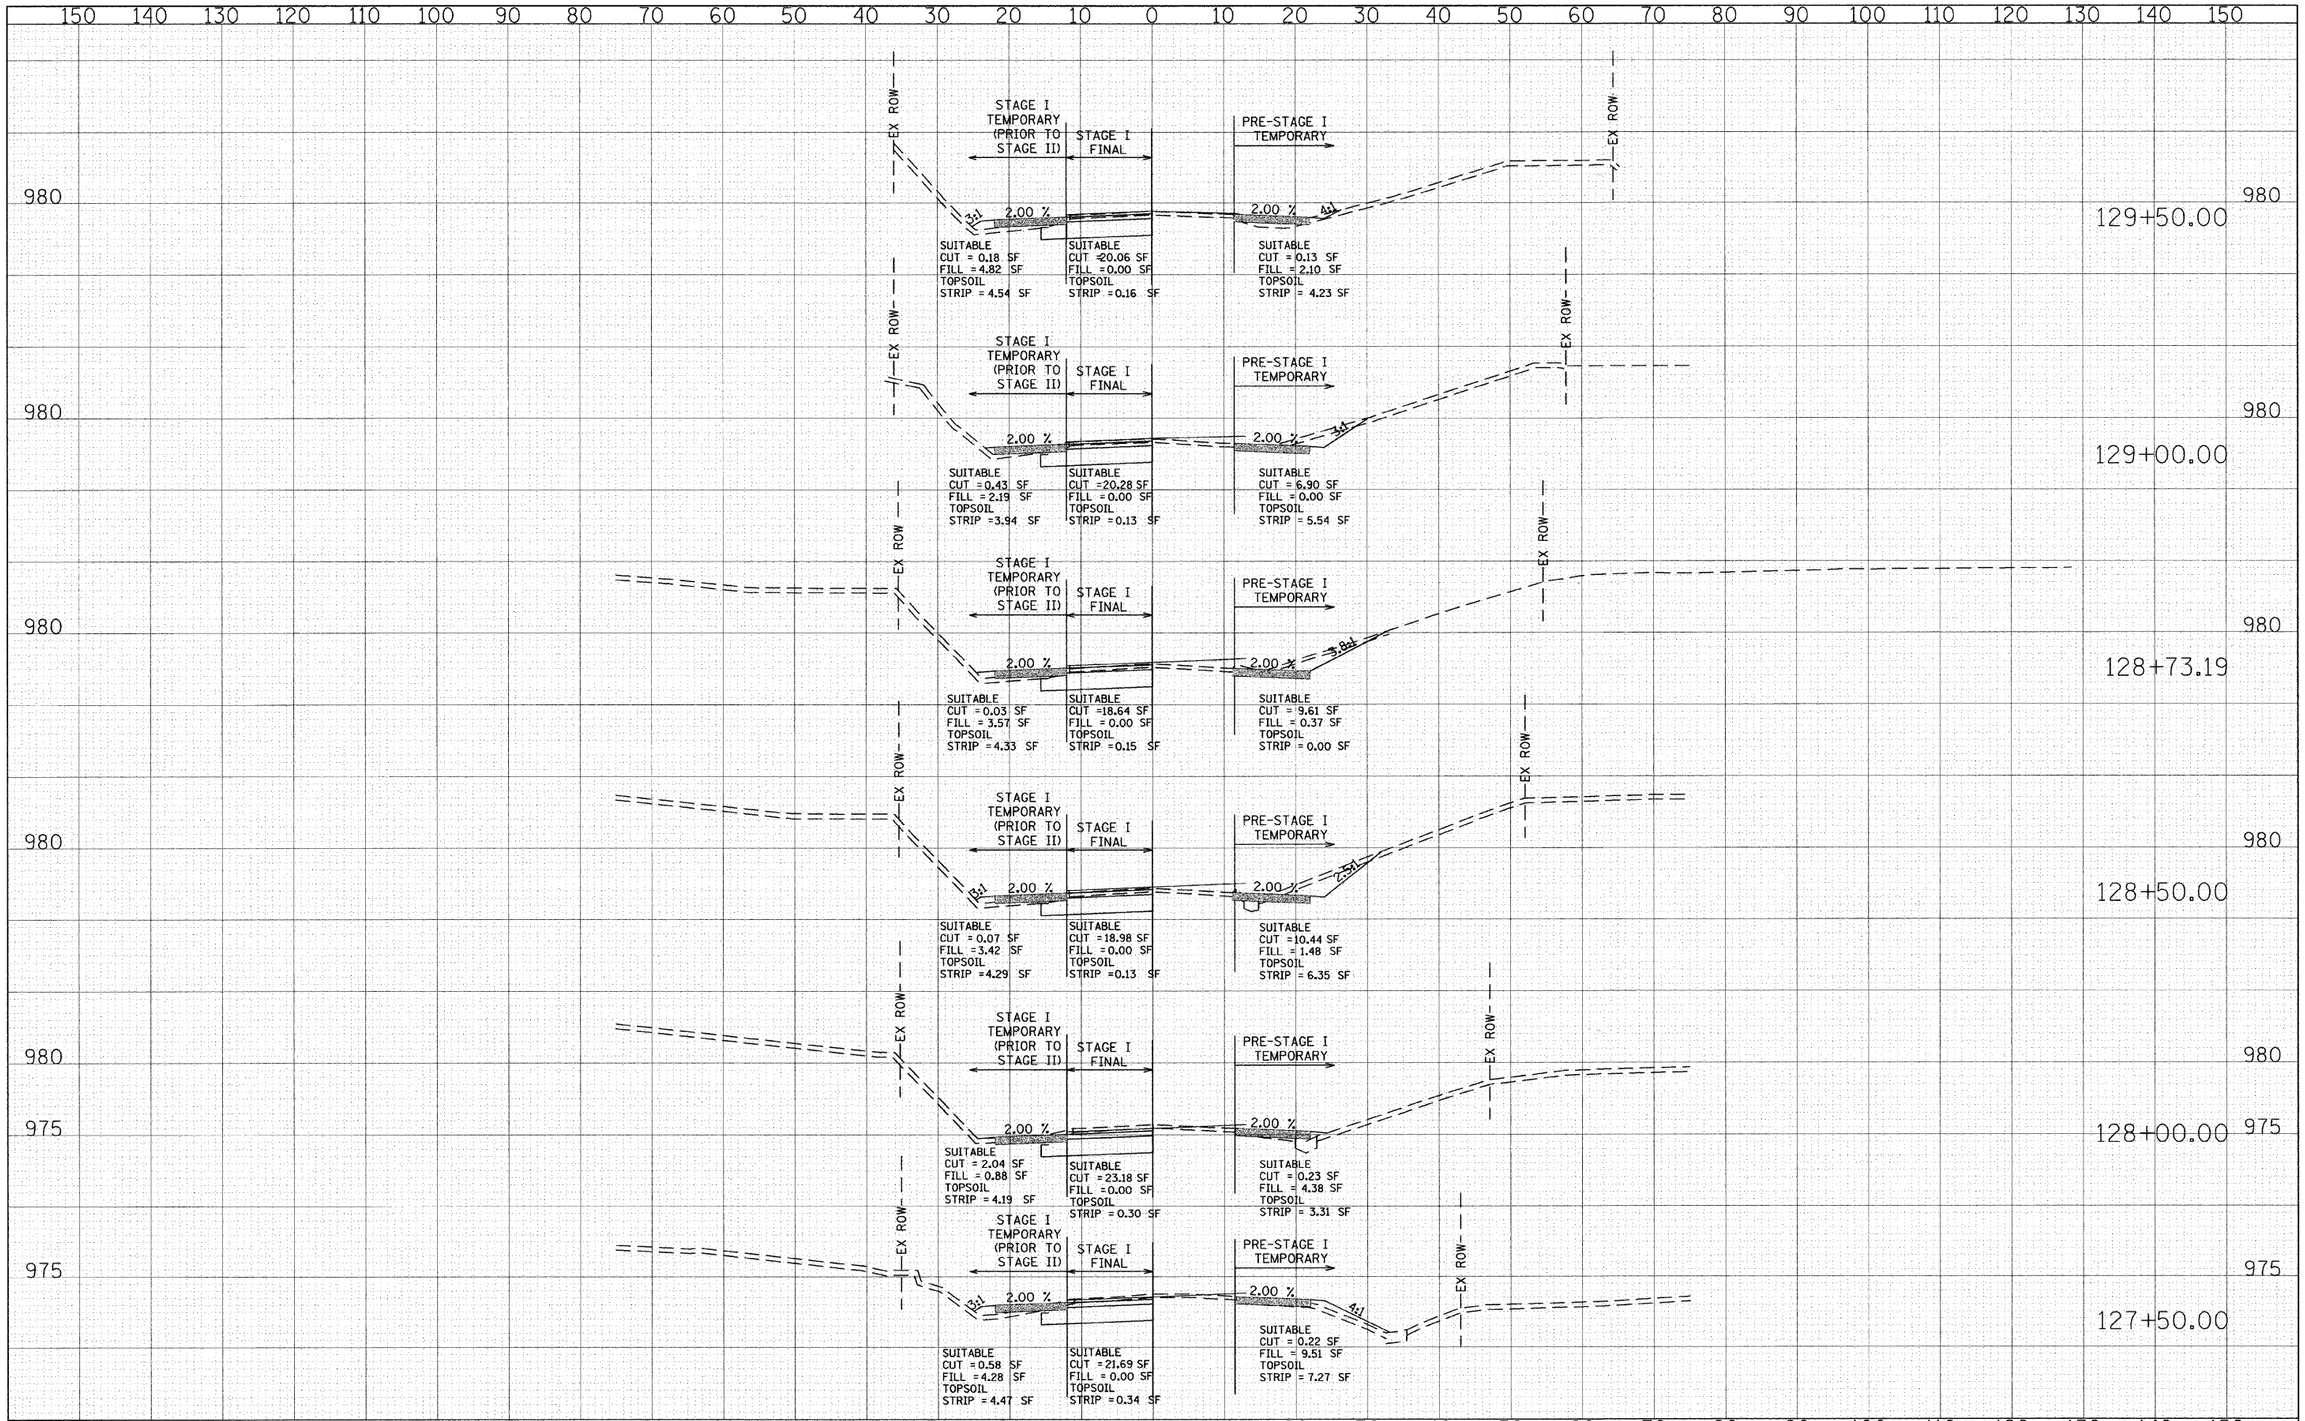

FINAL SURVEY	BY	DATE
SURVEYED		
PLOTTED		
ROUTE SURVEY		
AREAS		
AREAS CHECKED		
NOTE BOOK NO.		

ORIGINAL SURVEY	BY	DATE
SURVEYED		
PLOTTED		
ROUTE SURVEY		
AREAS		
AREAS CHECKED		
NOTE BOOK NO.		

FILE NAME = g:\ch04\0083\road\sheets\xsMOTStageI.sht

USER NAME = CEComin
PLOT SCALE = 10.0000 ' / IN.
PLOT DATE = 5/31/2009

DESIGNED -	CEC	REVISED -	
DRAWN -	CEC	REVISED -	
CHECKED -	DWB	REVISED -	
DATE -	05/29/2009	REVISED -	

STATE OF ILLINOIS
DEPARTMENT OF TRANSPORTATION

10' 0 10' / 5' HORIZ. 1"=10' 5'
VERT. 1"=5'

ALDEN ROAD
MOT STAGE I
CROSS SECTIONS

SCALE: SHEET NO. 22 OF 23 SHEETS STA. 127+50.00 TO STA. 129+50.00

F.A. RTE.	SECTION	COUNTY	TOTAL SHEETS	SHEET NO.
0026	02-00269-00-BR	MCHENRY	153	45
	CONTRACT NO. 63212			

FED. ROAD DIST. NO. | ILLINOIS | FED. AID PROJECT