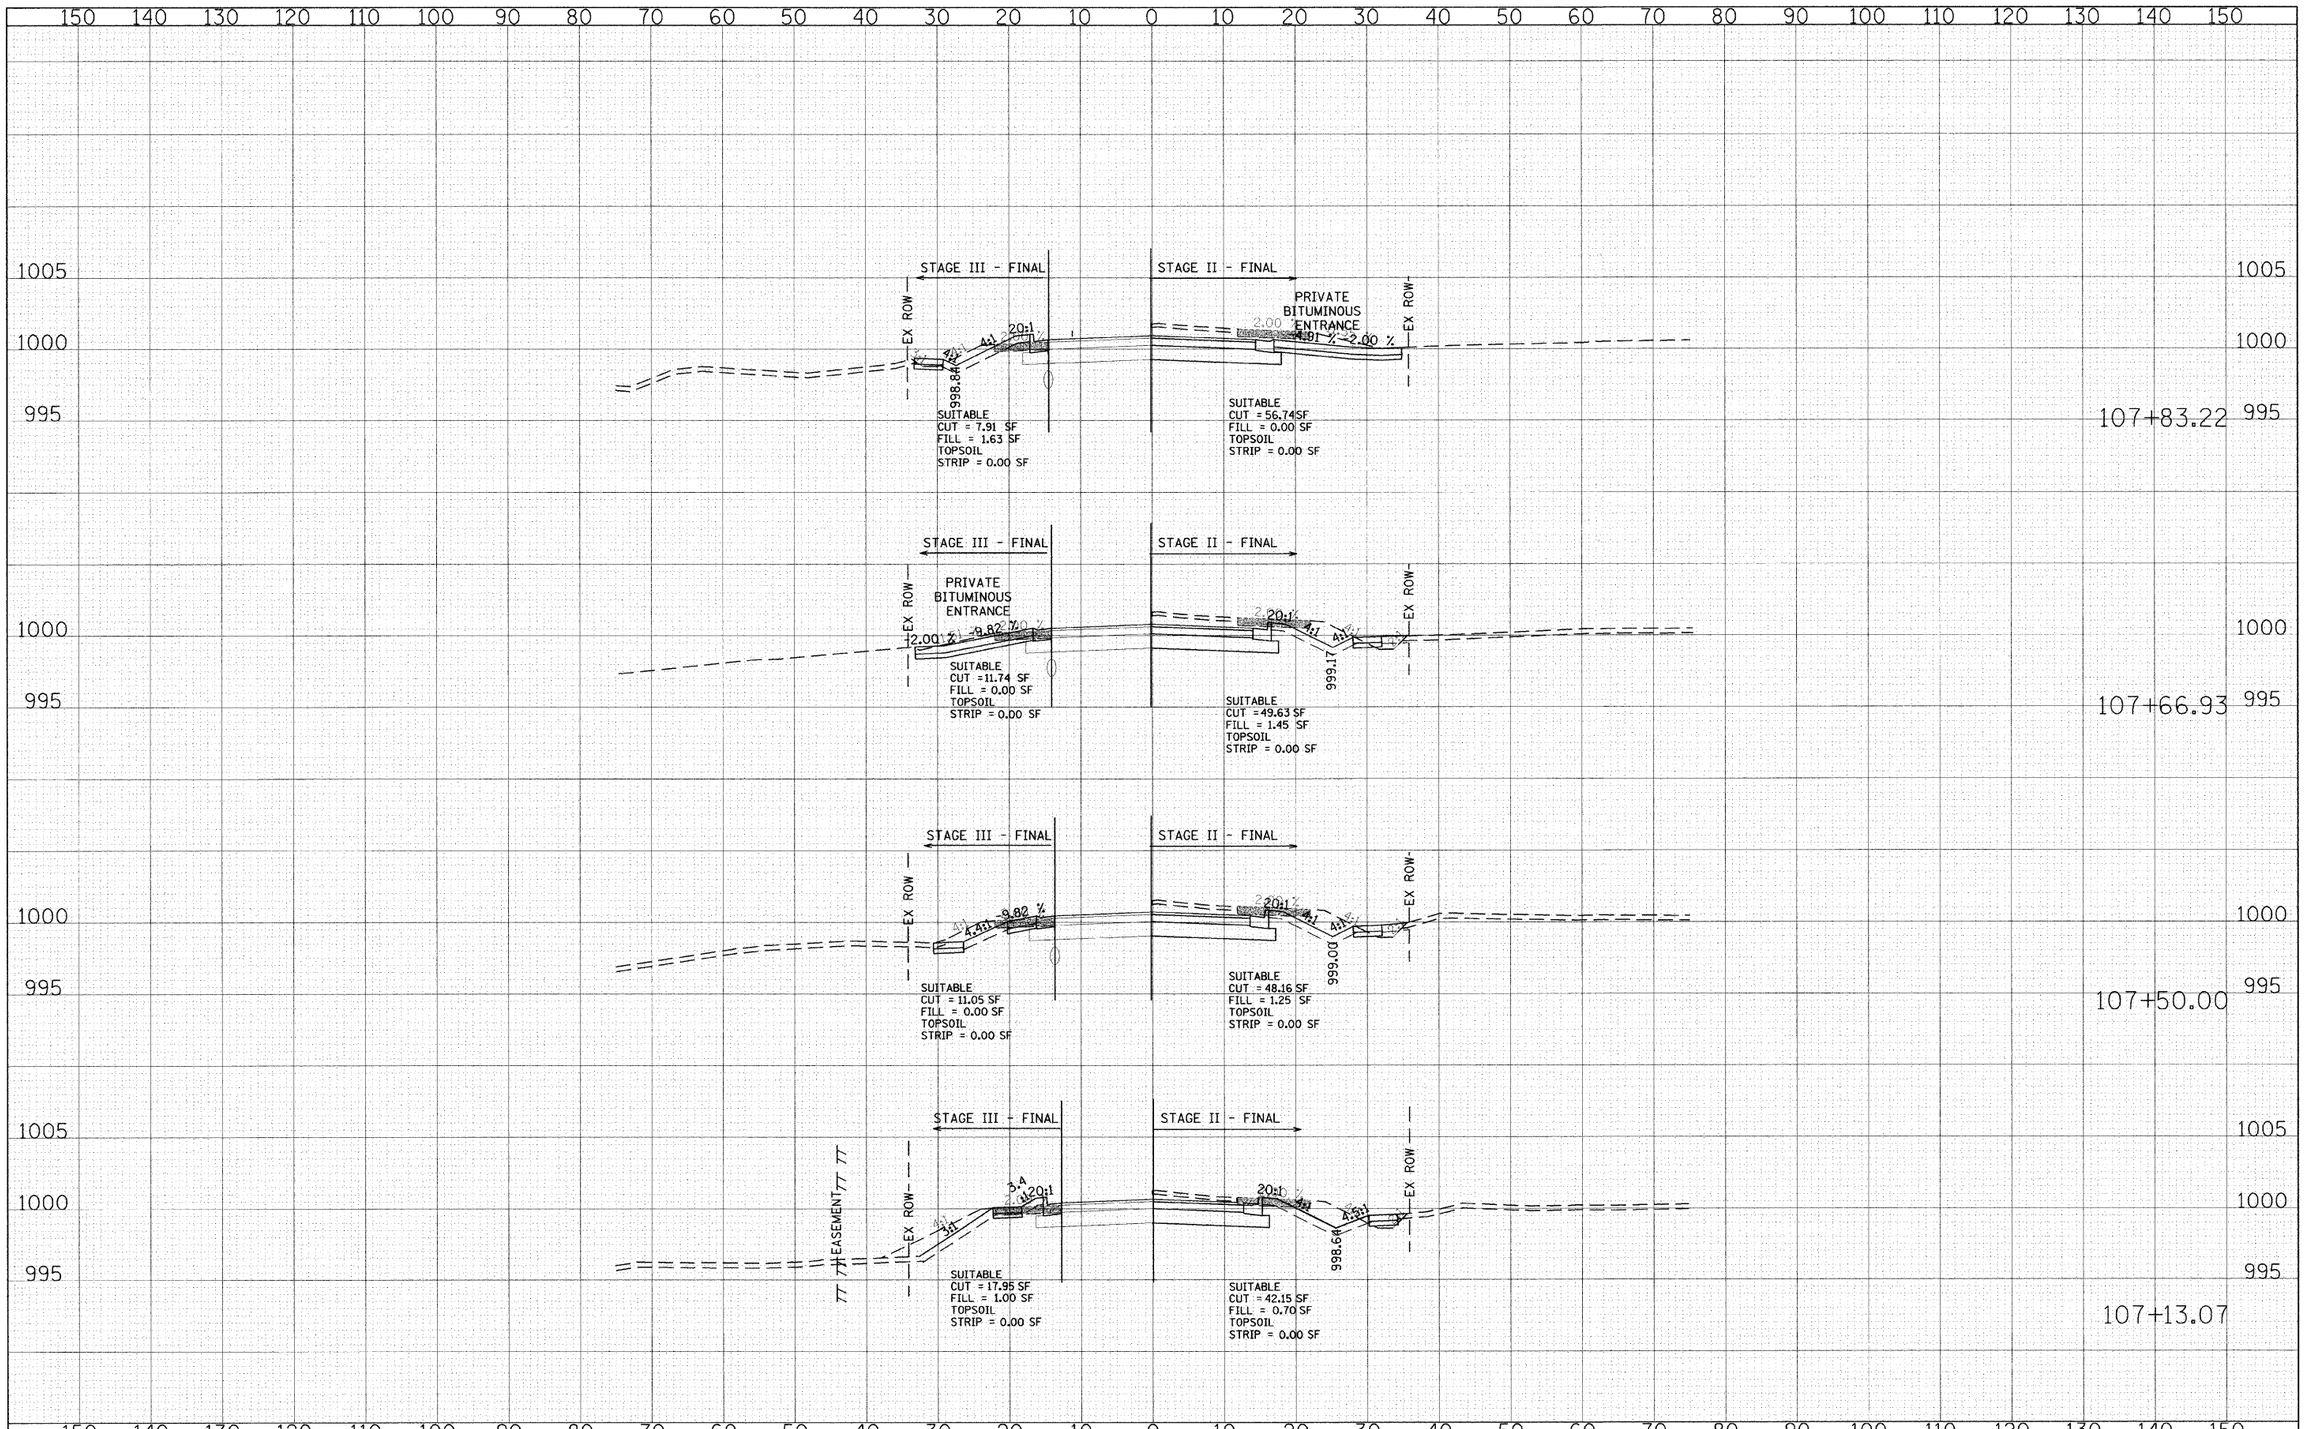

FILE NAME = g:\ch04\0083\road\sheets\xsMOTStage2-3.SHT	USER NAME = CEComin	DESIGNED - CEC	REVISED -
		DRAWN - CEC	REVISED -
	PLOT SCALE = 10.0000 ' / IN.	CHECKED - DWB	REVISED -
	PLOT DATE = 5/31/2009	DATE - 05/29/2009	REVISED -

STATE OF ILLINOIS
DEPARTMENT OF TRANSPORTATION

10' 0 10'
5' HORIZ. 1"=10' 5'
VERT. 1"=5'

ALDEN ROAD
MOT STAGE II AND III
CROSS SECTIONS

SCALE: SHEET NO. 2 OF 23 SHEETS STA. 107+13.07 TO STA. 107+83.22

F.A. RTE.	SECTION	COUNTY	TOTAL SHEETS	SHEET NO.
0026	02-00269-00-BR	MCHENRY	153	51

CONTRACT NO. 63212

FED. ROAD DIST. NO. ILLINOIS FED. AID PROJECT