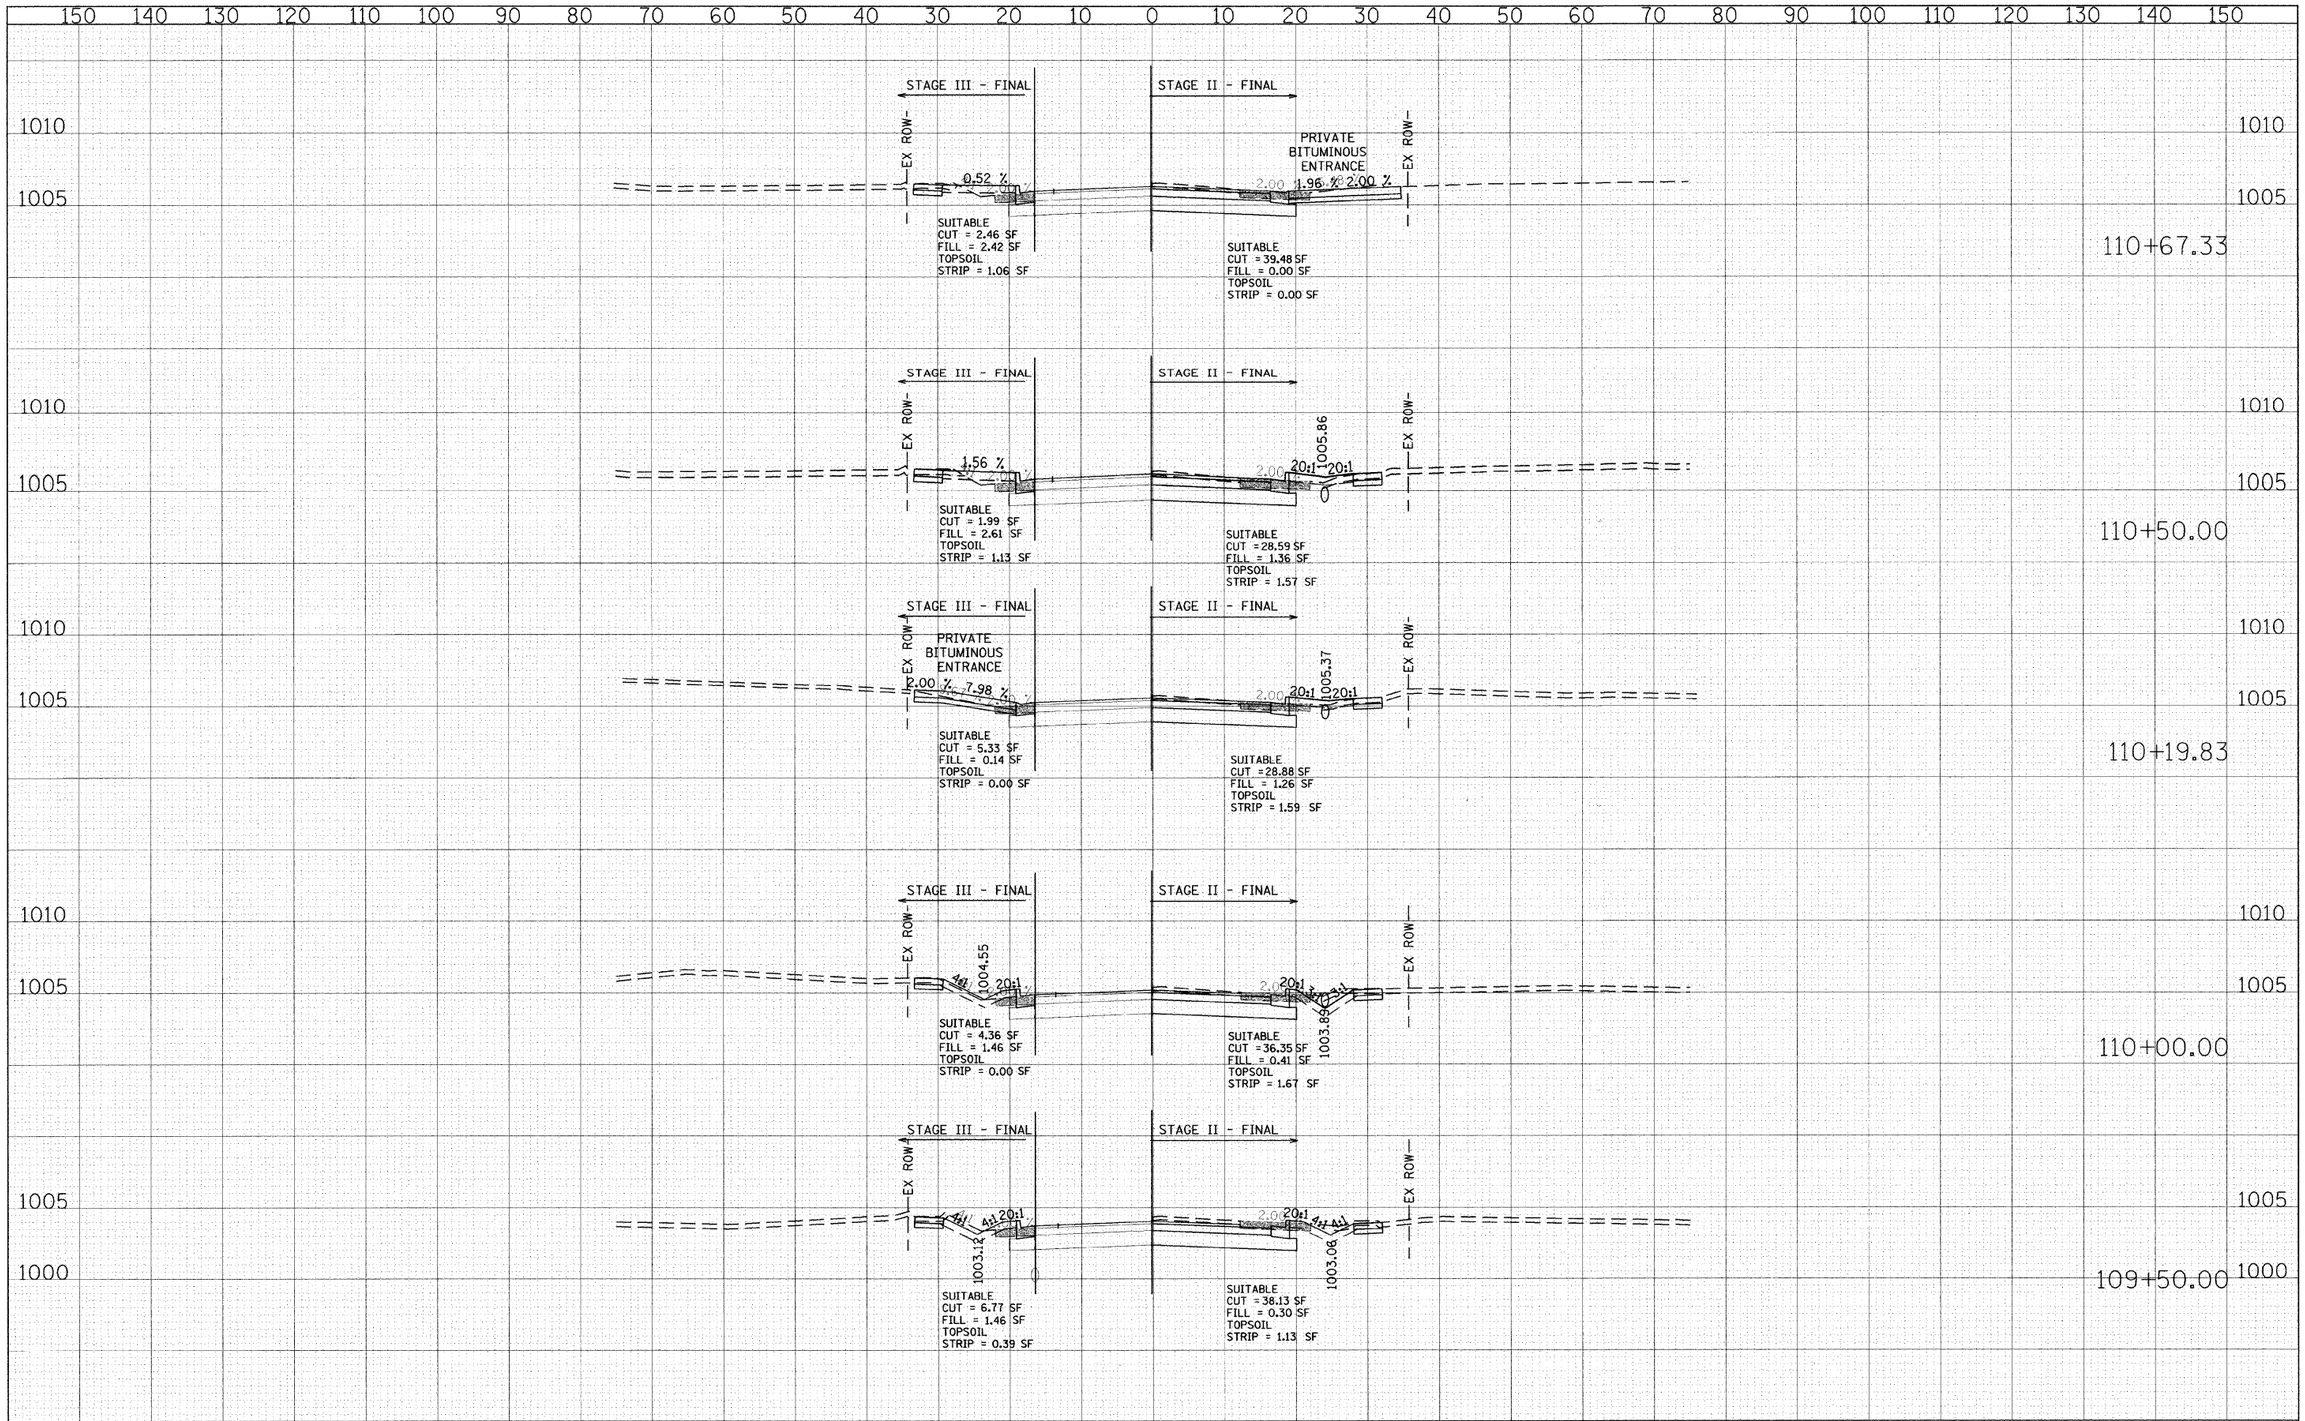

FINAL SURVEY — NOTE BOOK — NO. — SURVEYED — PLOTTED — TOTAL AREAS — AREAS CHECKED — BY — DATE

ORIGINAL SURVEY — NOTE BOOK — NO. — SURVEYED — PLOTTED — TOTAL AREAS — AREAS CHECKED — BY — DATE

FILE NAME = g:\ch04\0083\road\sheets\xsMOTStage2-3.SHT	USER NAME = CECamin	DESIGNED - CEC	REVISED -	**STATE OF ILLINOIS DEPARTMENT OF TRANSPORTATION**
		DRAWN - CEC	REVISED -	
	PLOT SCALE = 10.0000 ' / IN.	CHECKED - DWB	REVISED -	
	PLOT DATE = 5/31/2009	DATE - 05/29/2009	REVISED -	

10' 0 10' / 5' 5' — HORIZ. 1"=10' — VERT. 1"=5'

ALDEN ROAD
MOT STAGE II AND III
CROSS SECTIONS

SCALE: | SHEET NO. 4 OF 23 SHEETS | STA. 109+50.00 TO STA. 110+67.33

F.A. RTE.	SECTION	COUNTY	TOTAL SHEETS	SHEET NO.
0026	02-00269-00-BR	MCHENRY	153	53
		CONTRACT NO. 63212		
FED. ROAD DIST. NO.	ILLINOIS	FED. AID PROJECT		