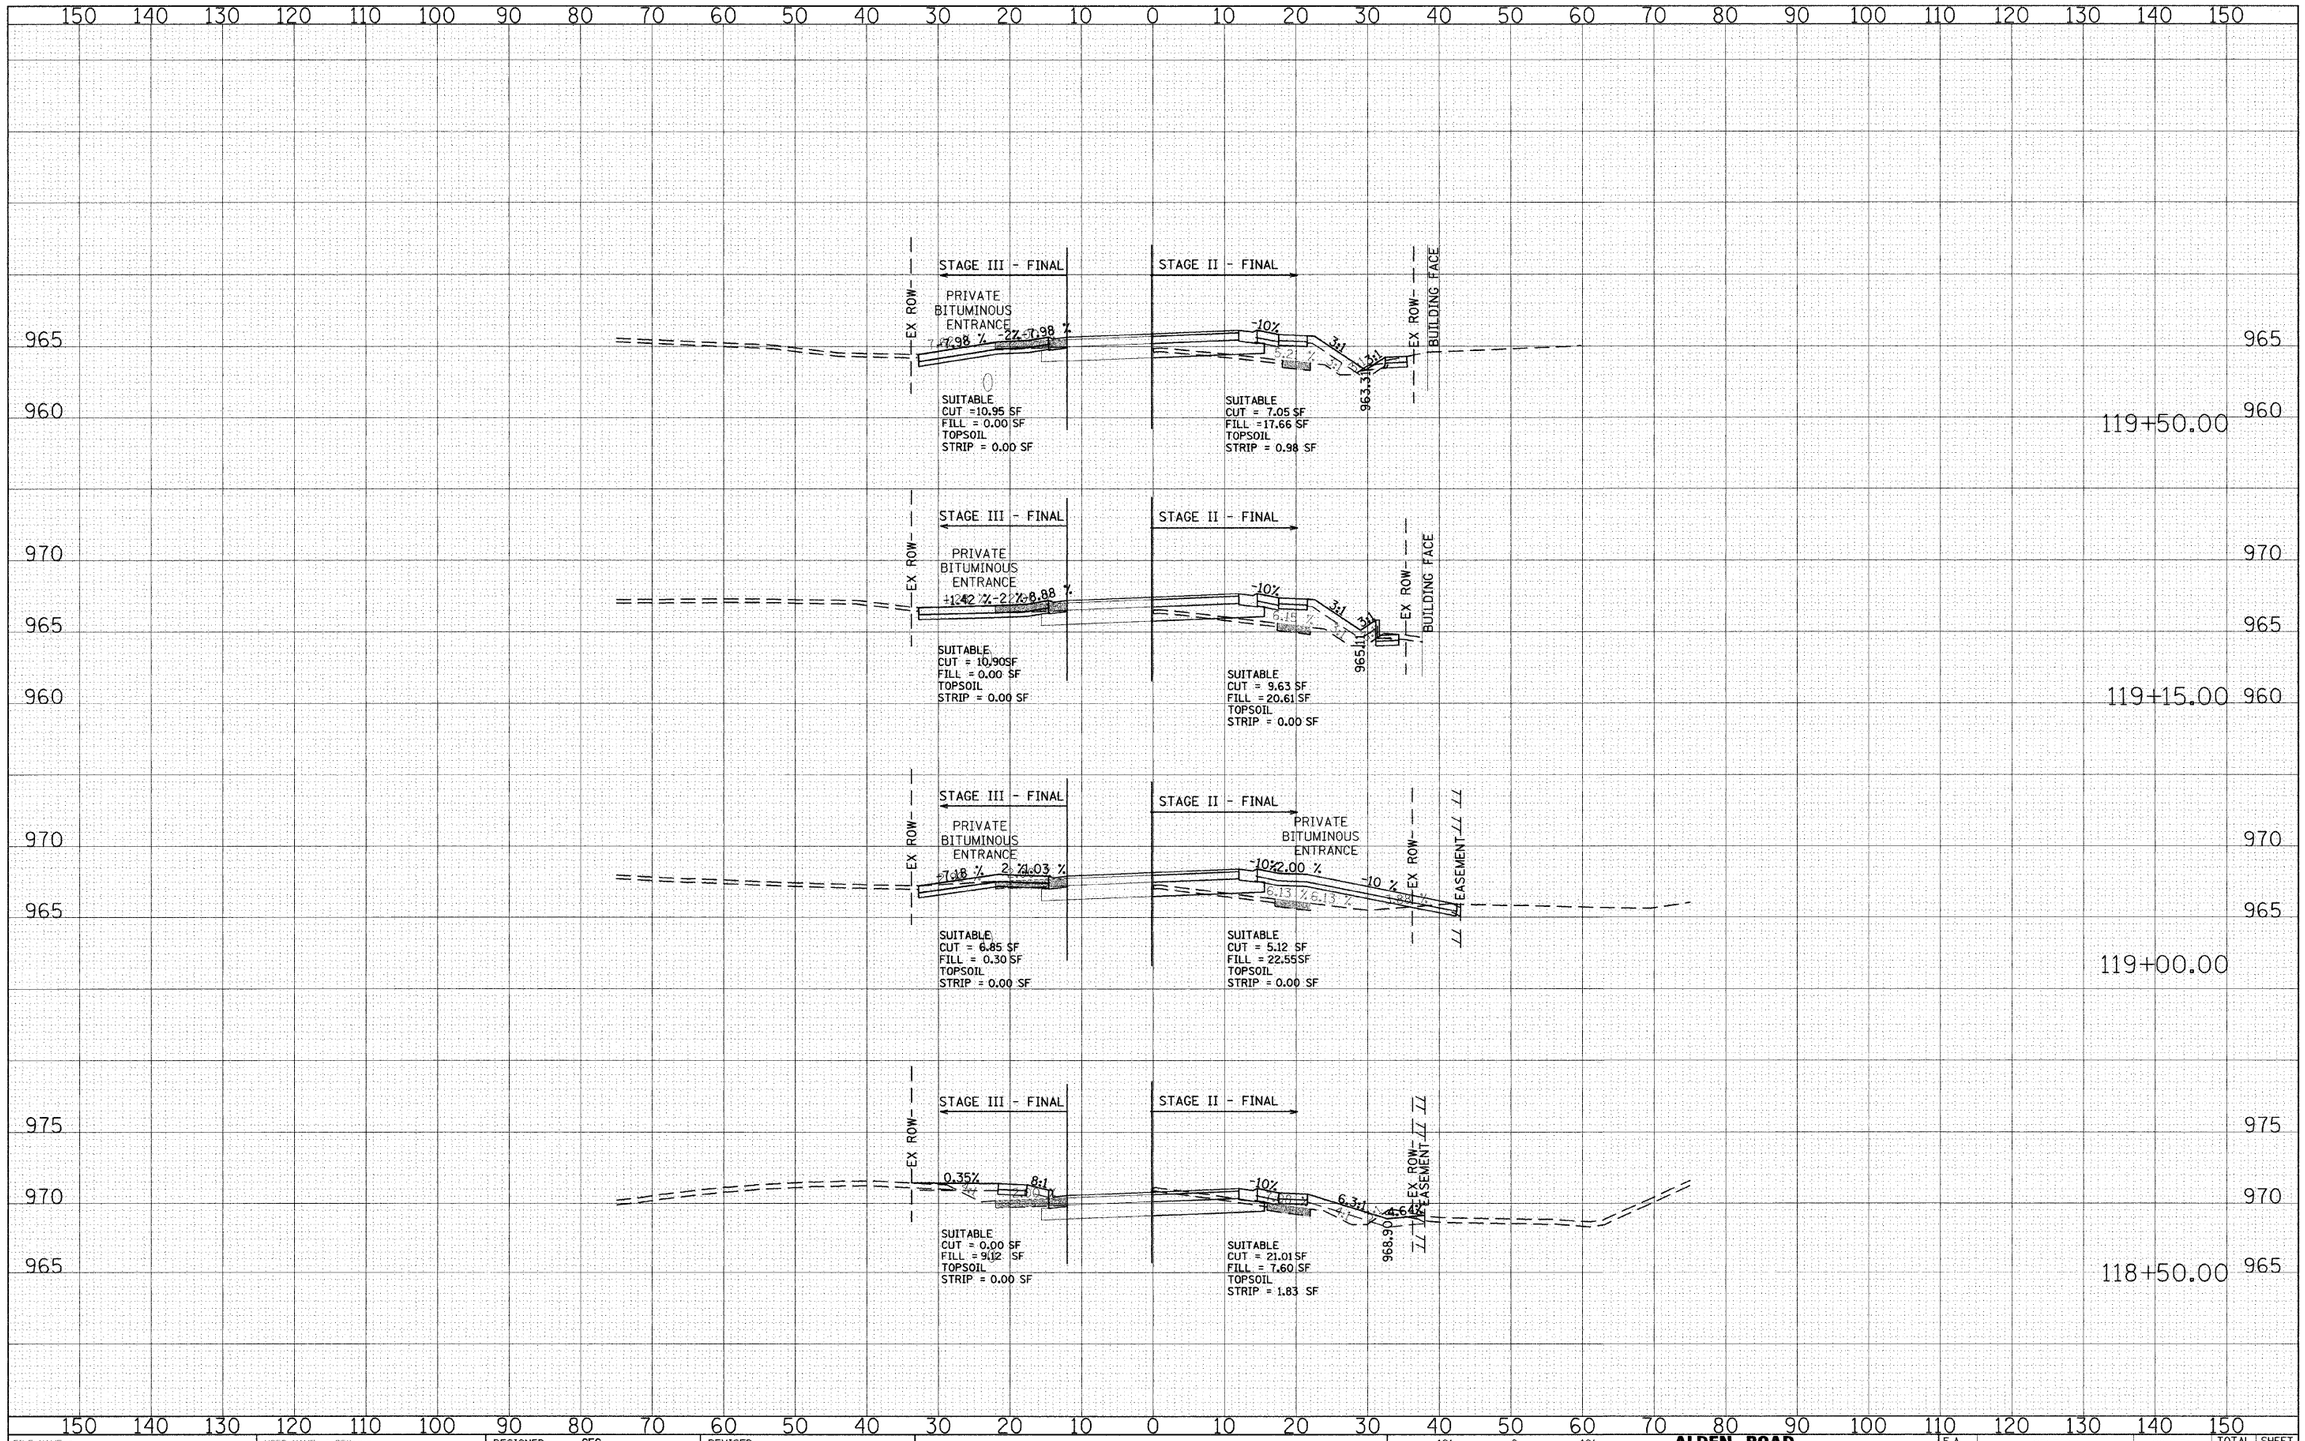

FILE NAME =	USER NAME = CEComin	DESIGNED - CEC	REVISED -
g:\CH04\0083\Road\Sheets\xsMOTStage2-3.SHT		DRAWN - CEC	REVISED -
	PLOT SCALE = 10.0000 ' / IN.	CHECKED - DWB	REVISED -
	PLOT DATE = 9/28/2009	DATE - 09/28/2009	REVISED -

STATE OF ILLINOIS
DEPARTMENT OF TRANSPORTATION

HORIZ. 1"=10' VERT. 1"=5'

ALDEN ROAD
MOT STAGE II AND III
CROSS SECTIONS

SCALE: | SHEET NO. 13 OF 23 SHEETS | STA. 118+50.00 TO STA. 119+50.00

F.A. RTE.	SECTION	COUNTY	TOTAL SHEETS	SHEET NO.
0026	02-00269-00-BR	MCHENRY	153	62
	CONTRACT NO. 63212			
FED. ROAD DIST. NO.	ILLINOIS	FED. AID PROJECT		

ORIGINAL SURVEY	BY	DATE
NOTE BOOK	SURVEYED	
NO.	PLOTTED	
	TURN TO FILE	
	AREAS	
	AREAS CHECKED	

FINAL SURVEY	BY	DATE
NOTE BOOK	SURVEYED	
NO.	PLOTTED	
	TURN TO FILE	
	AREAS	
	AREAS CHECKED	