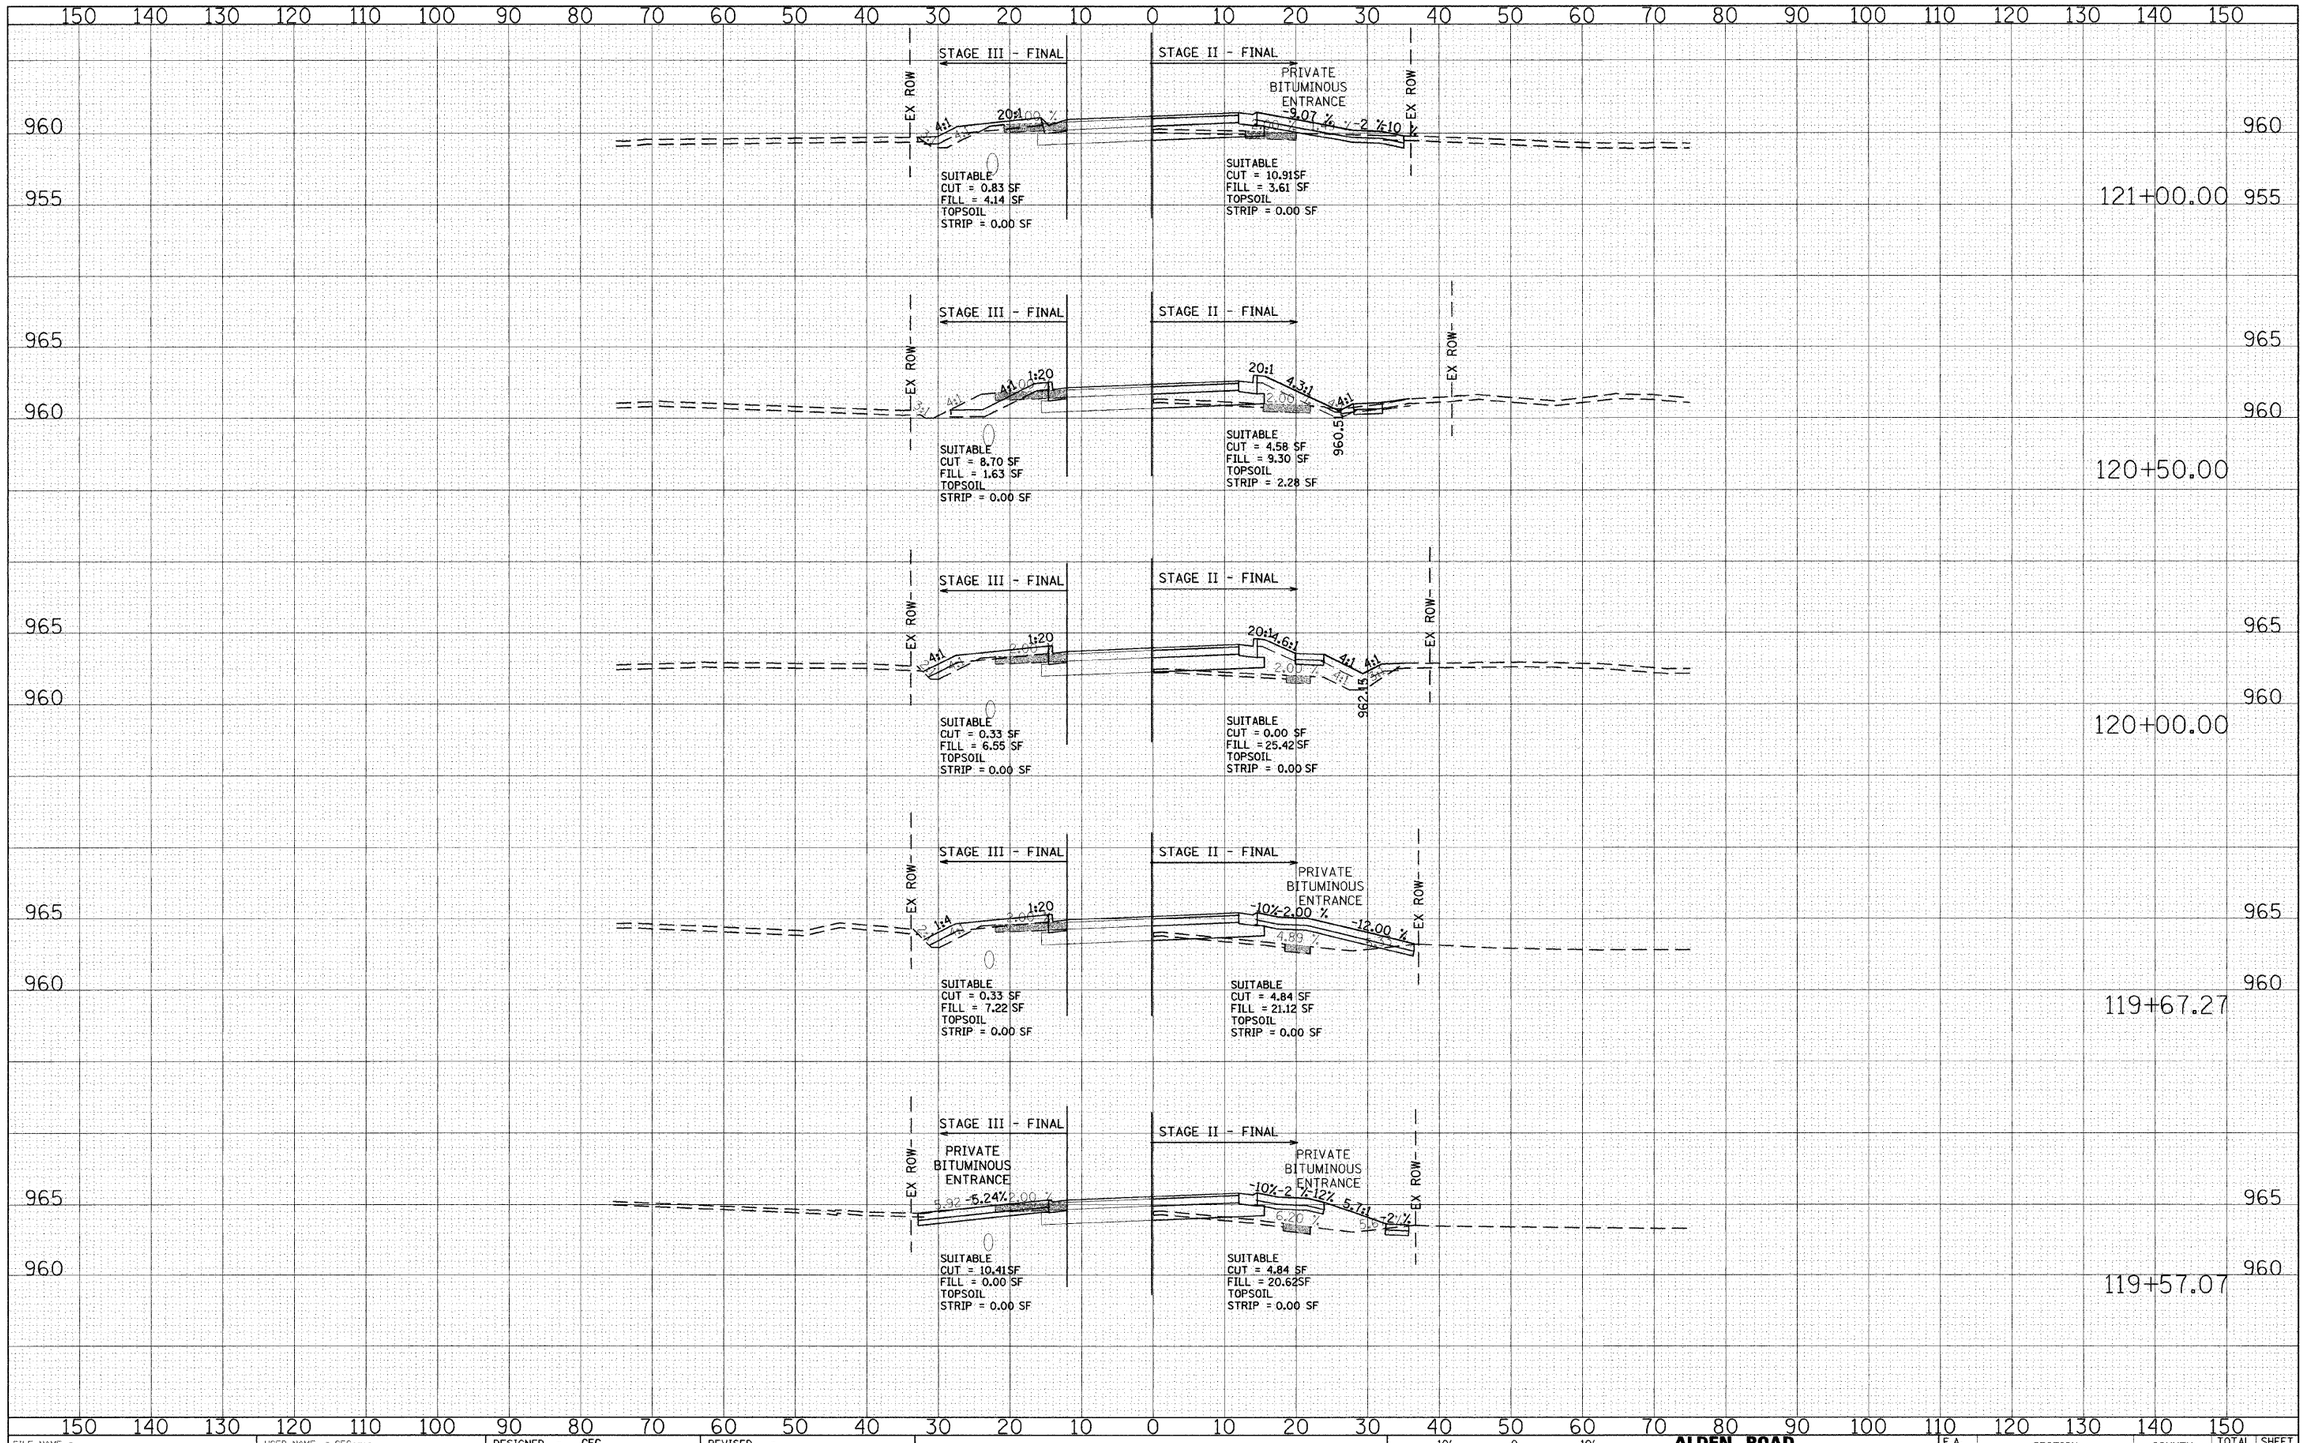

FINAL SURVEY	BY	DATE
NOTE BOOK	SURVEYED	
NO.	PLOTTED	
	TOPOGRAPHY DATE	
	AREAS	
	AREAS CHECKED	

ORIGINAL SURVEY	BY	DATE
NOTE BOOK	SURVEYED	
NO.	PLOTTED	
	TOPOGRAPHY DATE	
	AREAS	
	AREAS CHECKED	

FILE NAME = c:\CH04\0083\Road\Sheets\xsMOTStage2-3.SHT	USER NAME = CEComin	DESIGNED - CEC	REVISED -
		DRAWN - CEC	REVISED -
	PLOT SCALE = 10.0000 ' / IN.	CHECKED - DWB	REVISED -
	PLOT DATE = 9/28/2009	DATE - 09/28/2009	REVISED -

STATE OF ILLINOIS
DEPARTMENT OF TRANSPORTATION

HORIZ. 1"=10'
VERT. 1"=5'
SCALE:

ALDEN ROAD
MOT STAGE II AND III
CROSS SECTIONS

SHEET NO. 14 OF 23 SHEETS | STA. 119+57.07 TO STA. 121+00.00

F.A. RTE.	SECTION	COUNTY	TOTAL SHEETS	SHEET NO.
0026	02-00269-00-BR	MCHENRY	153	63
	CONTRACT NO. 63212			
FED. ROAD DIST. NO.	ILLINOIS	FED. AID PROJECT		