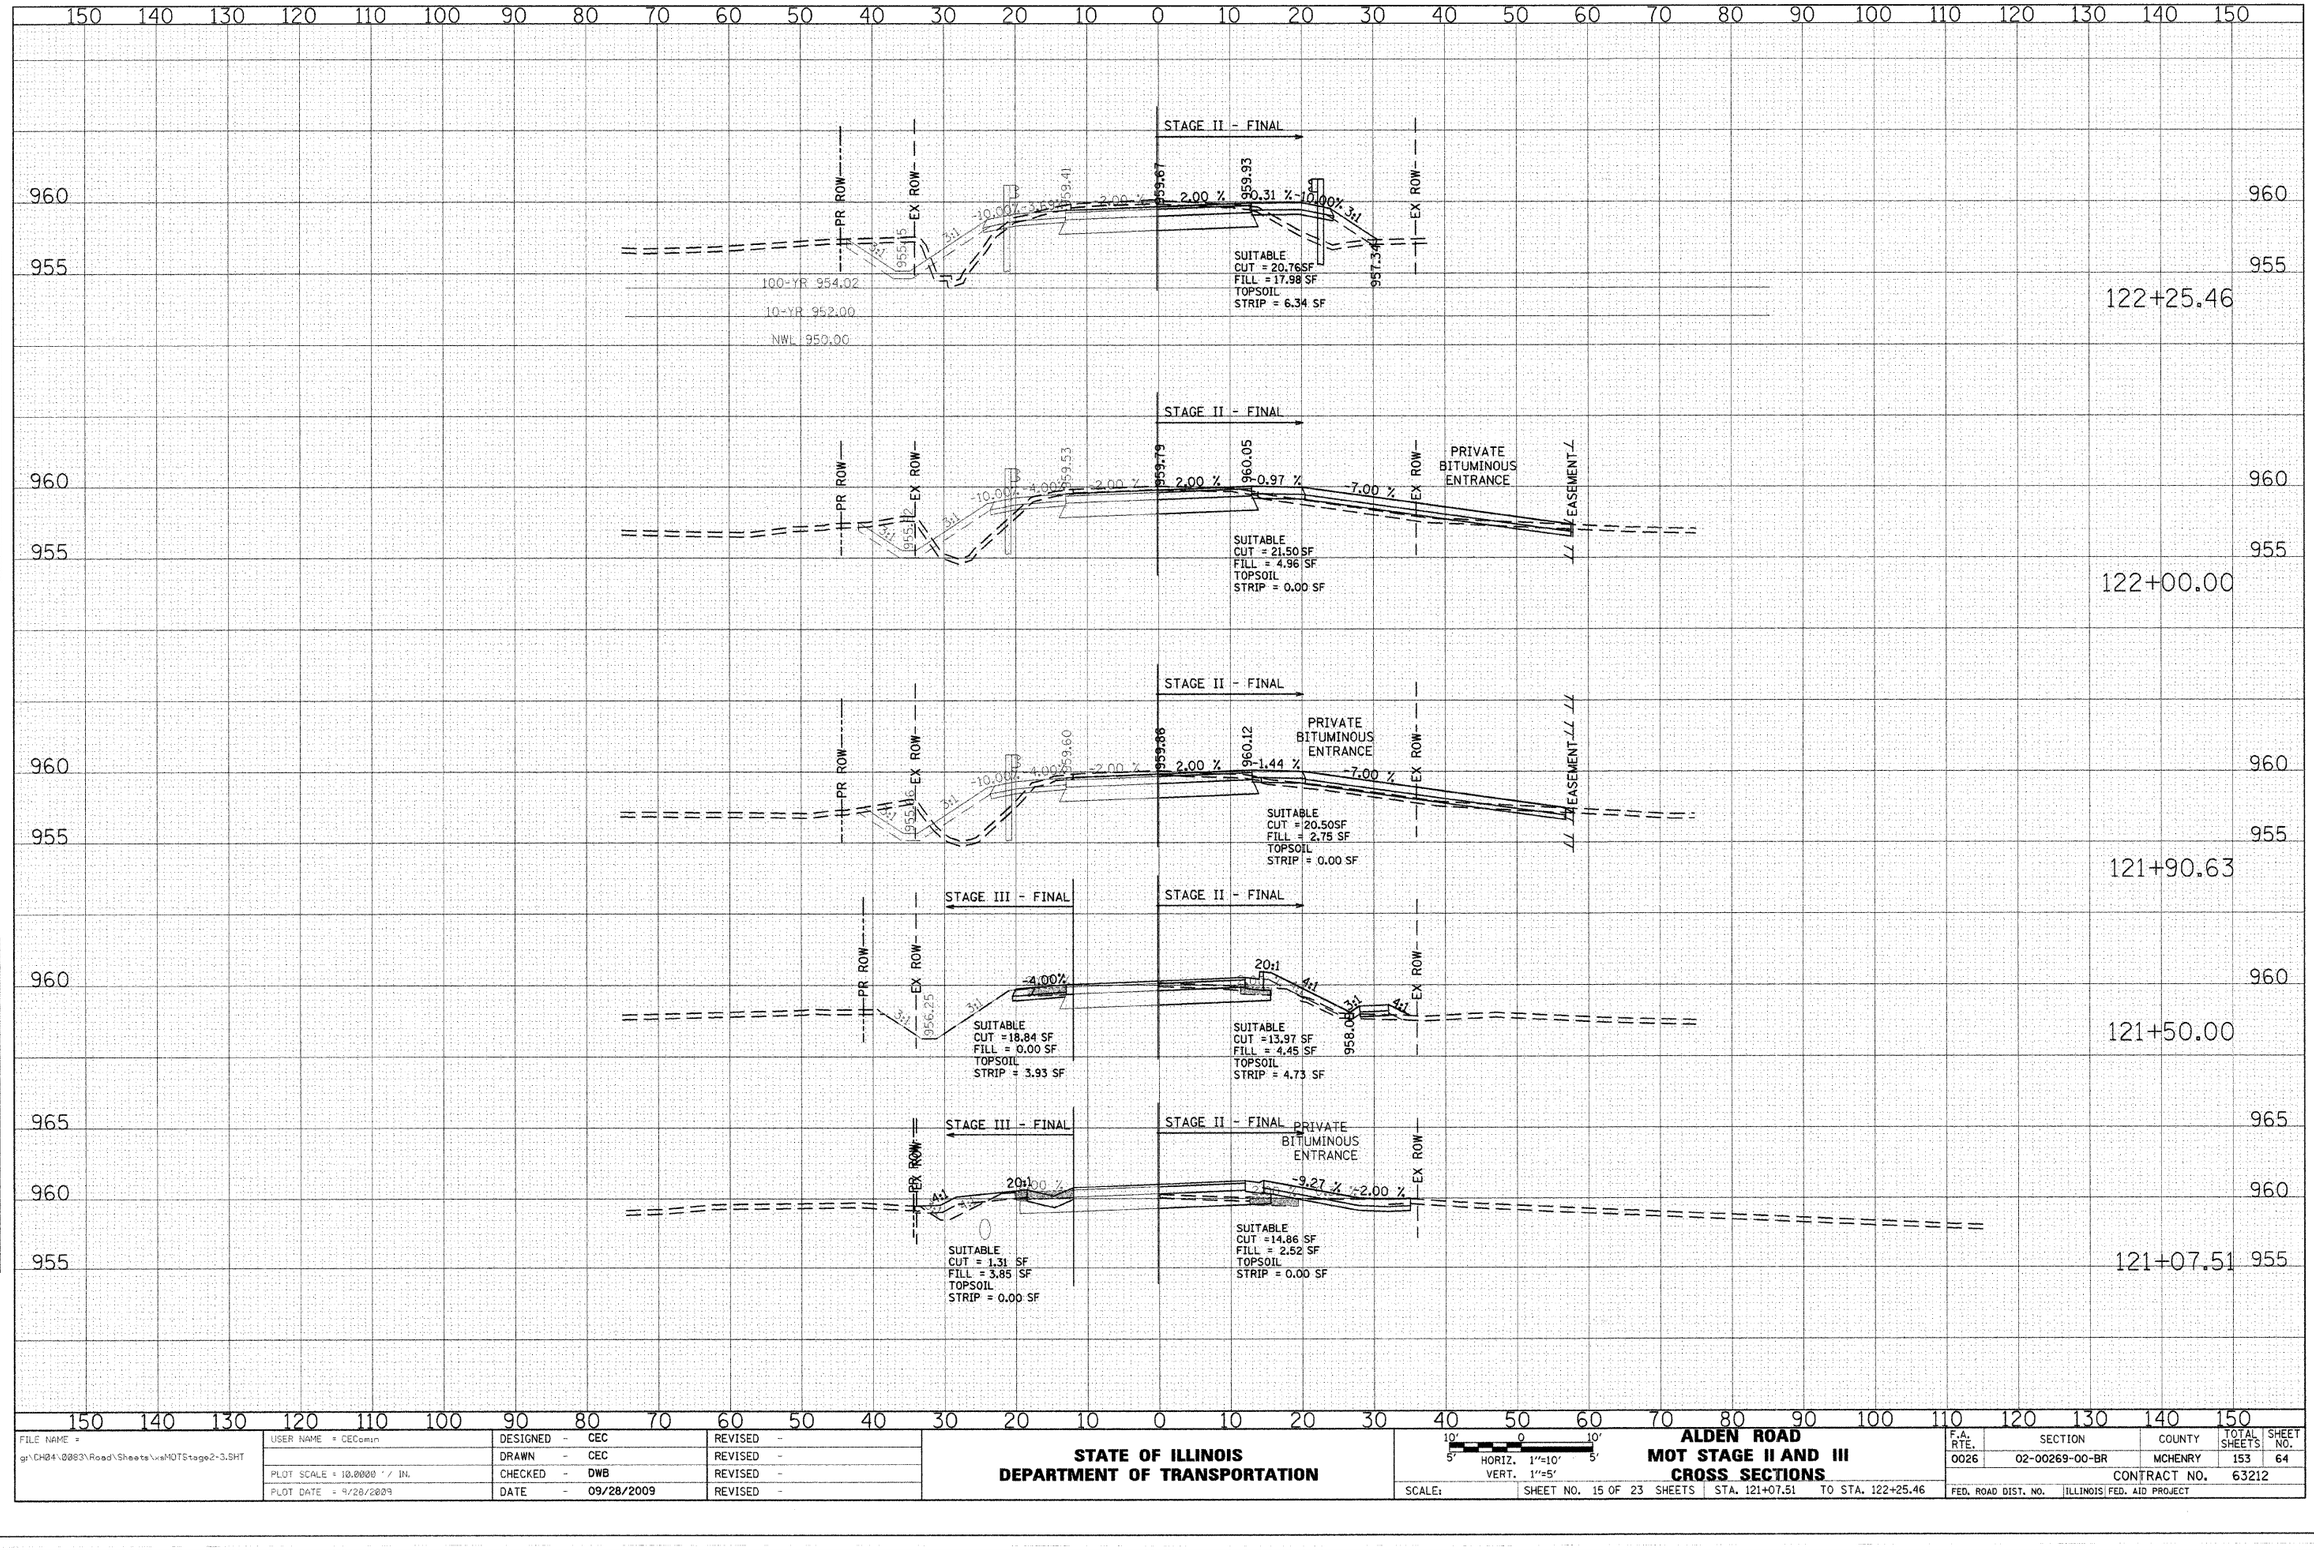

FINAL SURVEY — NOTE BOOK — NO. — SURVEYED — PLOTTED — TEMPLATE — AREAS — CHECKED — BY — DATE

ORIGINAL SURVEY — NOTE BOOK — NO. — SURVEYED — PLOTTED — TEMPLATE — AREAS — CHECKED — BY — DATE

FILE NAME = gt\CH04\0083\Road\Sheets\xsMOTStage2-3.SHT	USER NAME = CECcmin	DESIGNED - CEC	REVISED -
		DRAWN - CEC	REVISED -
	PLOT SCALE = 10.0000 ' / IN.	CHECKED - DWB	REVISED -
	PLOT DATE = 9/28/2009	DATE - 09/28/2009	REVISED -

STATE OF ILLINOIS
DEPARTMENT OF TRANSPORTATION

10' 0 10' / 5' HORIZ. 1"=10' 5' / VERT. 1"=5'

ALDEN ROAD
MOT STAGE II AND III
CROSS SECTIONS

SCALE: | SHEET NO. 15 OF 23 SHEETS | STA. 121+07.51 | TO STA. 122+25.46

F.A. RTE.	SECTION	COUNTY	TOTAL SHEETS	SHEET NO.
0026	02-00269-00-BR	MCHENRY	153	64
	CONTRACT NO. 63212			
FED. ROAD DIST. NO.	ILLINOIS	FED. AID PROJECT		