FINAL SURVEY	BY	DATE
SURVEYED		
PLOTTED		
TOPO SITE		
NOTE BOOK		
AREAS		
NO.	AREAS CHECKED	

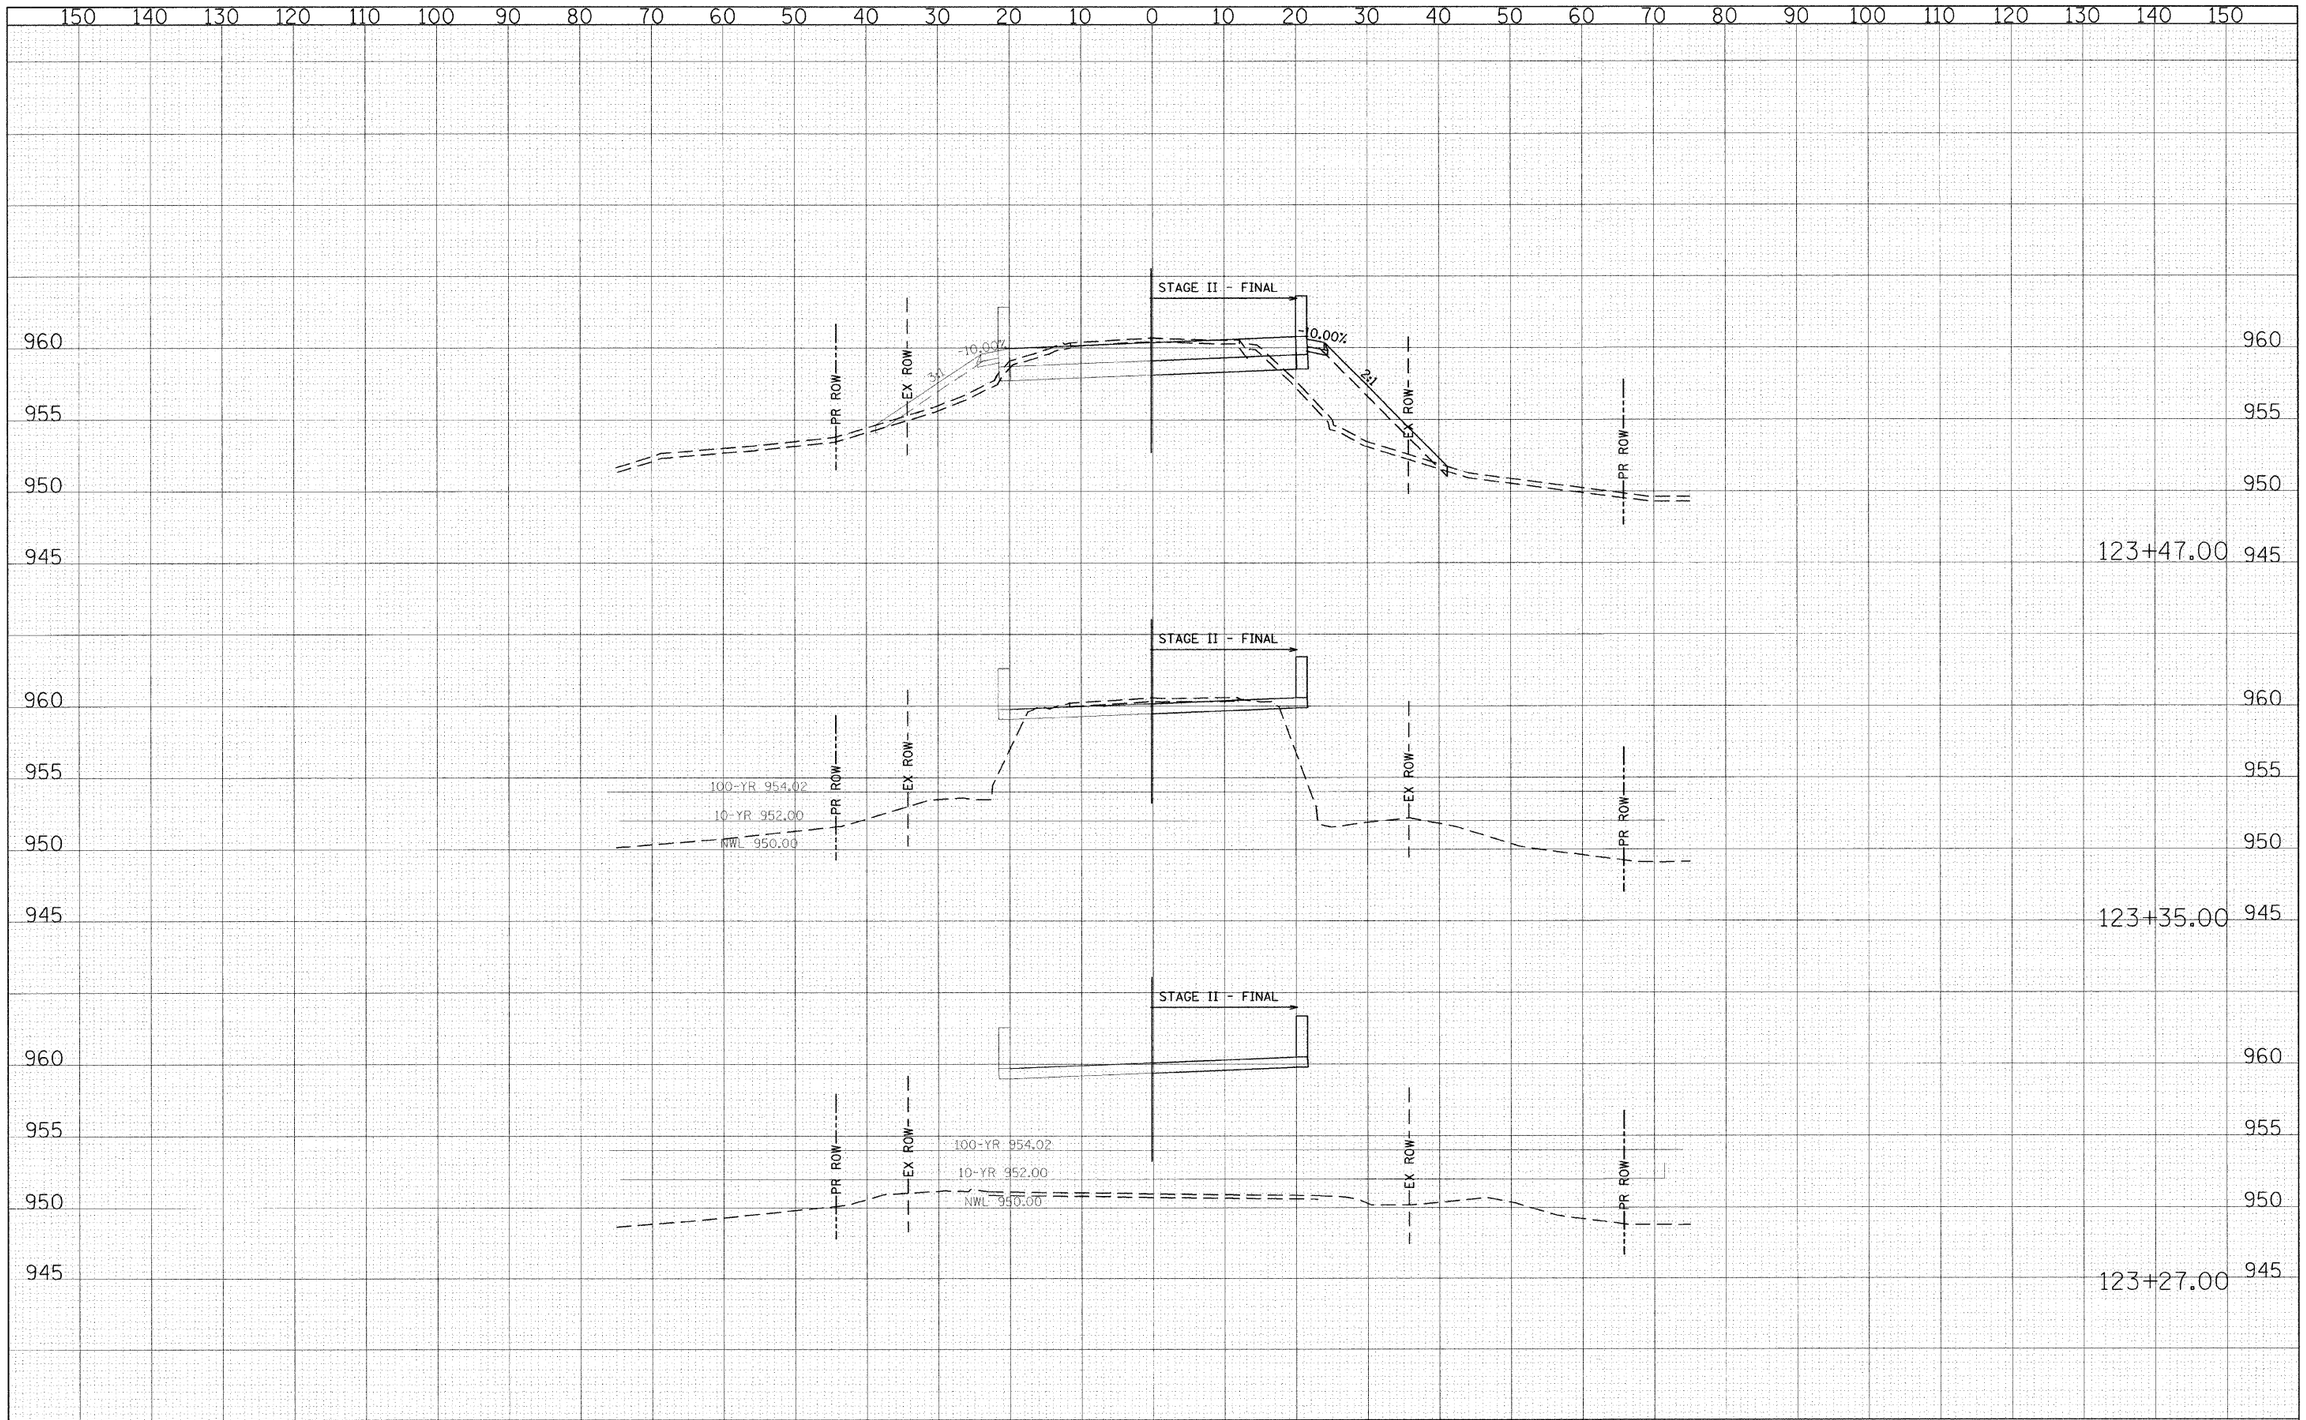

ORIGINAL SURVEY	BY	DATE
SURVEYED		
PLOTTED		
TOPO SITE		
NOTE BOOK		
AREAS		
NO.	AREAS CHECKED	

FILE NAME = g:\ch04\0003\road\sheets\xsMOTStage2-3.SHT	USER NAME = CECornin	DESIGNED - CEC	REVISED -
		DRAWN - CEC	REVISED -
	PLOT SCALE = 10.0000 ' / IN.	CHECKED - DWB	REVISED -
	PLOT DATE = 5/31/2009	DATE - 05/29/2009	REVISED -

STATE OF ILLINOIS
DEPARTMENT OF TRANSPORTATION

HORIZ. 1"=10'
VERT. 1"=5'
SCALE:

ALDEN ROAD
MOT STAGE II AND III
CROSS SECTIONS

SHEET NO. 18 OF 23 SHEETS | STA. 123+27.00 | TO STA. 123+47.00

F.A. RTE.	SECTION	COUNTY	TOTAL SHEETS	SHEET NO.
0026	02-00269-00-BR	MCHENRY	153	67
	CONTRACT NO. 63212			
FED. ROAD DIST. NO.	ILLINOIS	FED. AID PROJECT		