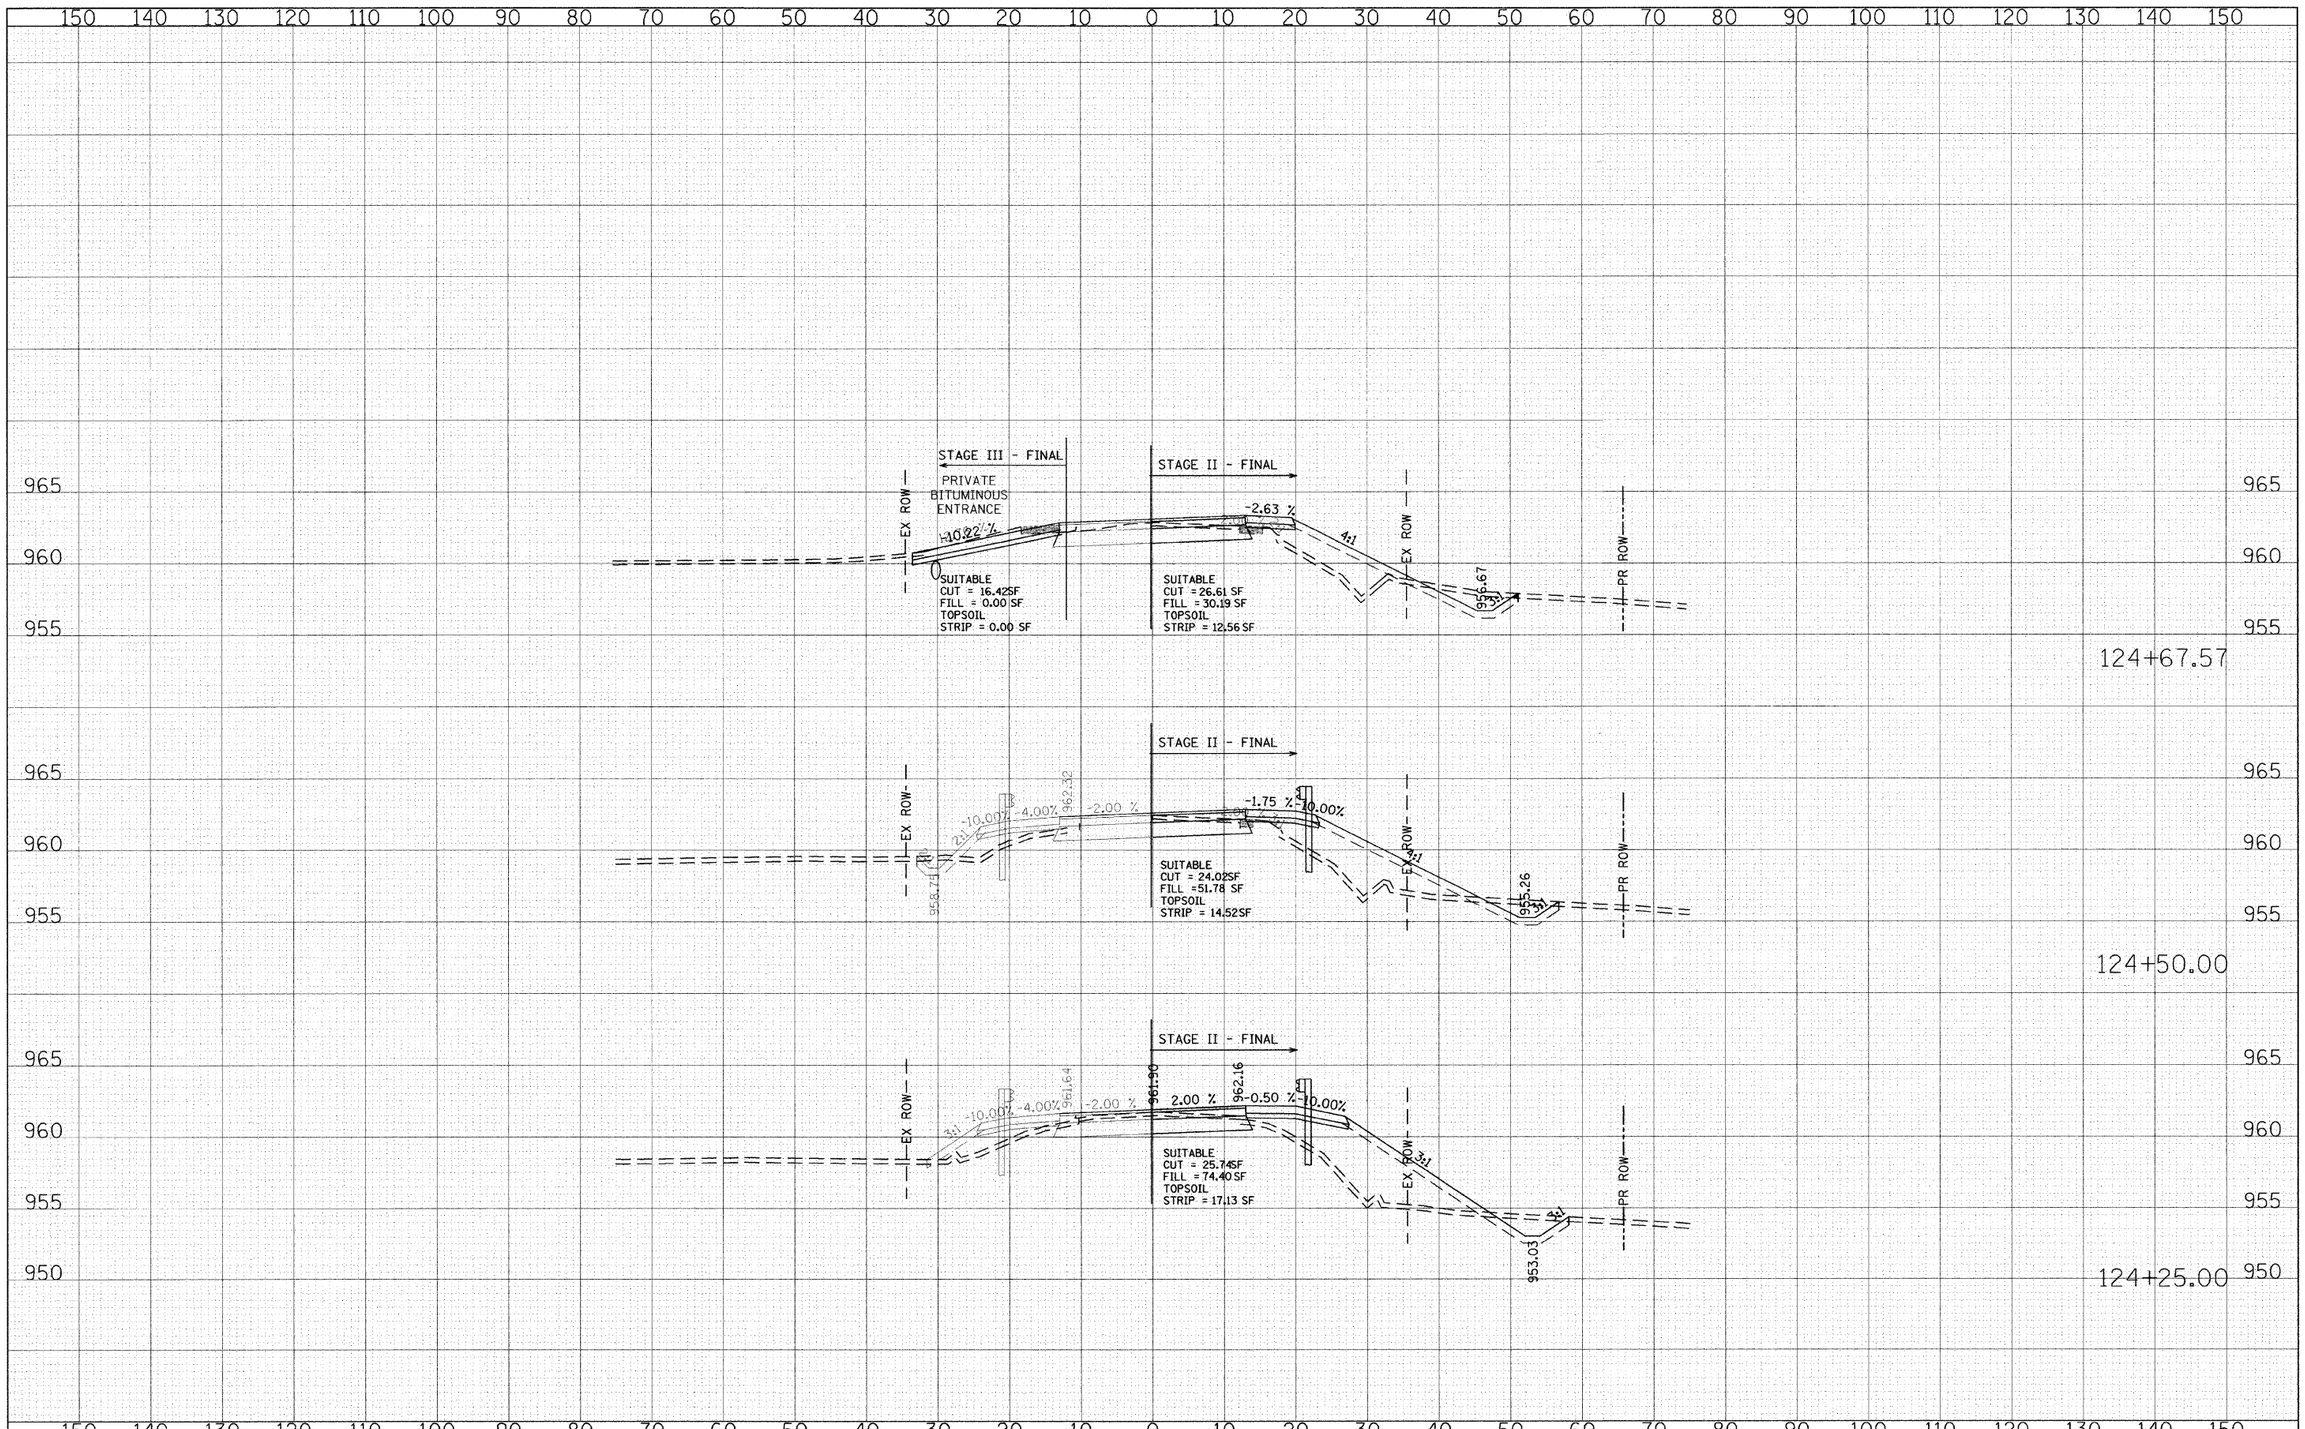

FINAL SURVEY
SURVEYED
PLOTTED
DRAWN
NOTE BOOK
AREAS CHECKED
NO.
BY
DATE

ORIGINAL SURVEY
SURVEYED
PLOTTED
DRAWN
NOTE BOOK
AREAS CHECKED
NO.
BY
DATE

FILE NAME = g:\ch04\0083\road\sheets\xsMOTStage2-3.SHT	USER NAME = CEComin	DESIGNED - CEC	REVISED -
		DRAWN - CEC	REVISED -
	PLOT SCALE = 10.0000 ' / IN.	CHECKED - DWB	REVISED -
	PLOT DATE = 5/31/2009	DATE - 05/29/2009	REVISED -

STATE OF ILLINOIS
DEPARTMENT OF TRANSPORTATION

10' 0 10'
5' 5'
HORIZ. 1"=10'
VERT. 1"=5'

SCALE: | SHEET NO. 20 OF 23 SHEETS | STA. 124+25.00 | TO STA. 124+90.56

ALDEN ROAD
MOT STAGE II AND III
CROSS SECTIONS

F.A. RTE.	SECTION	COUNTY	TOTAL SHEETS	SHEET NO.
0026	02-00269-00-BR	MCHENRY	153	69
	CONTRACT NO. 63212			
FED. ROAD DIST. NO.	ILLINOIS	FED. AID PROJECT		