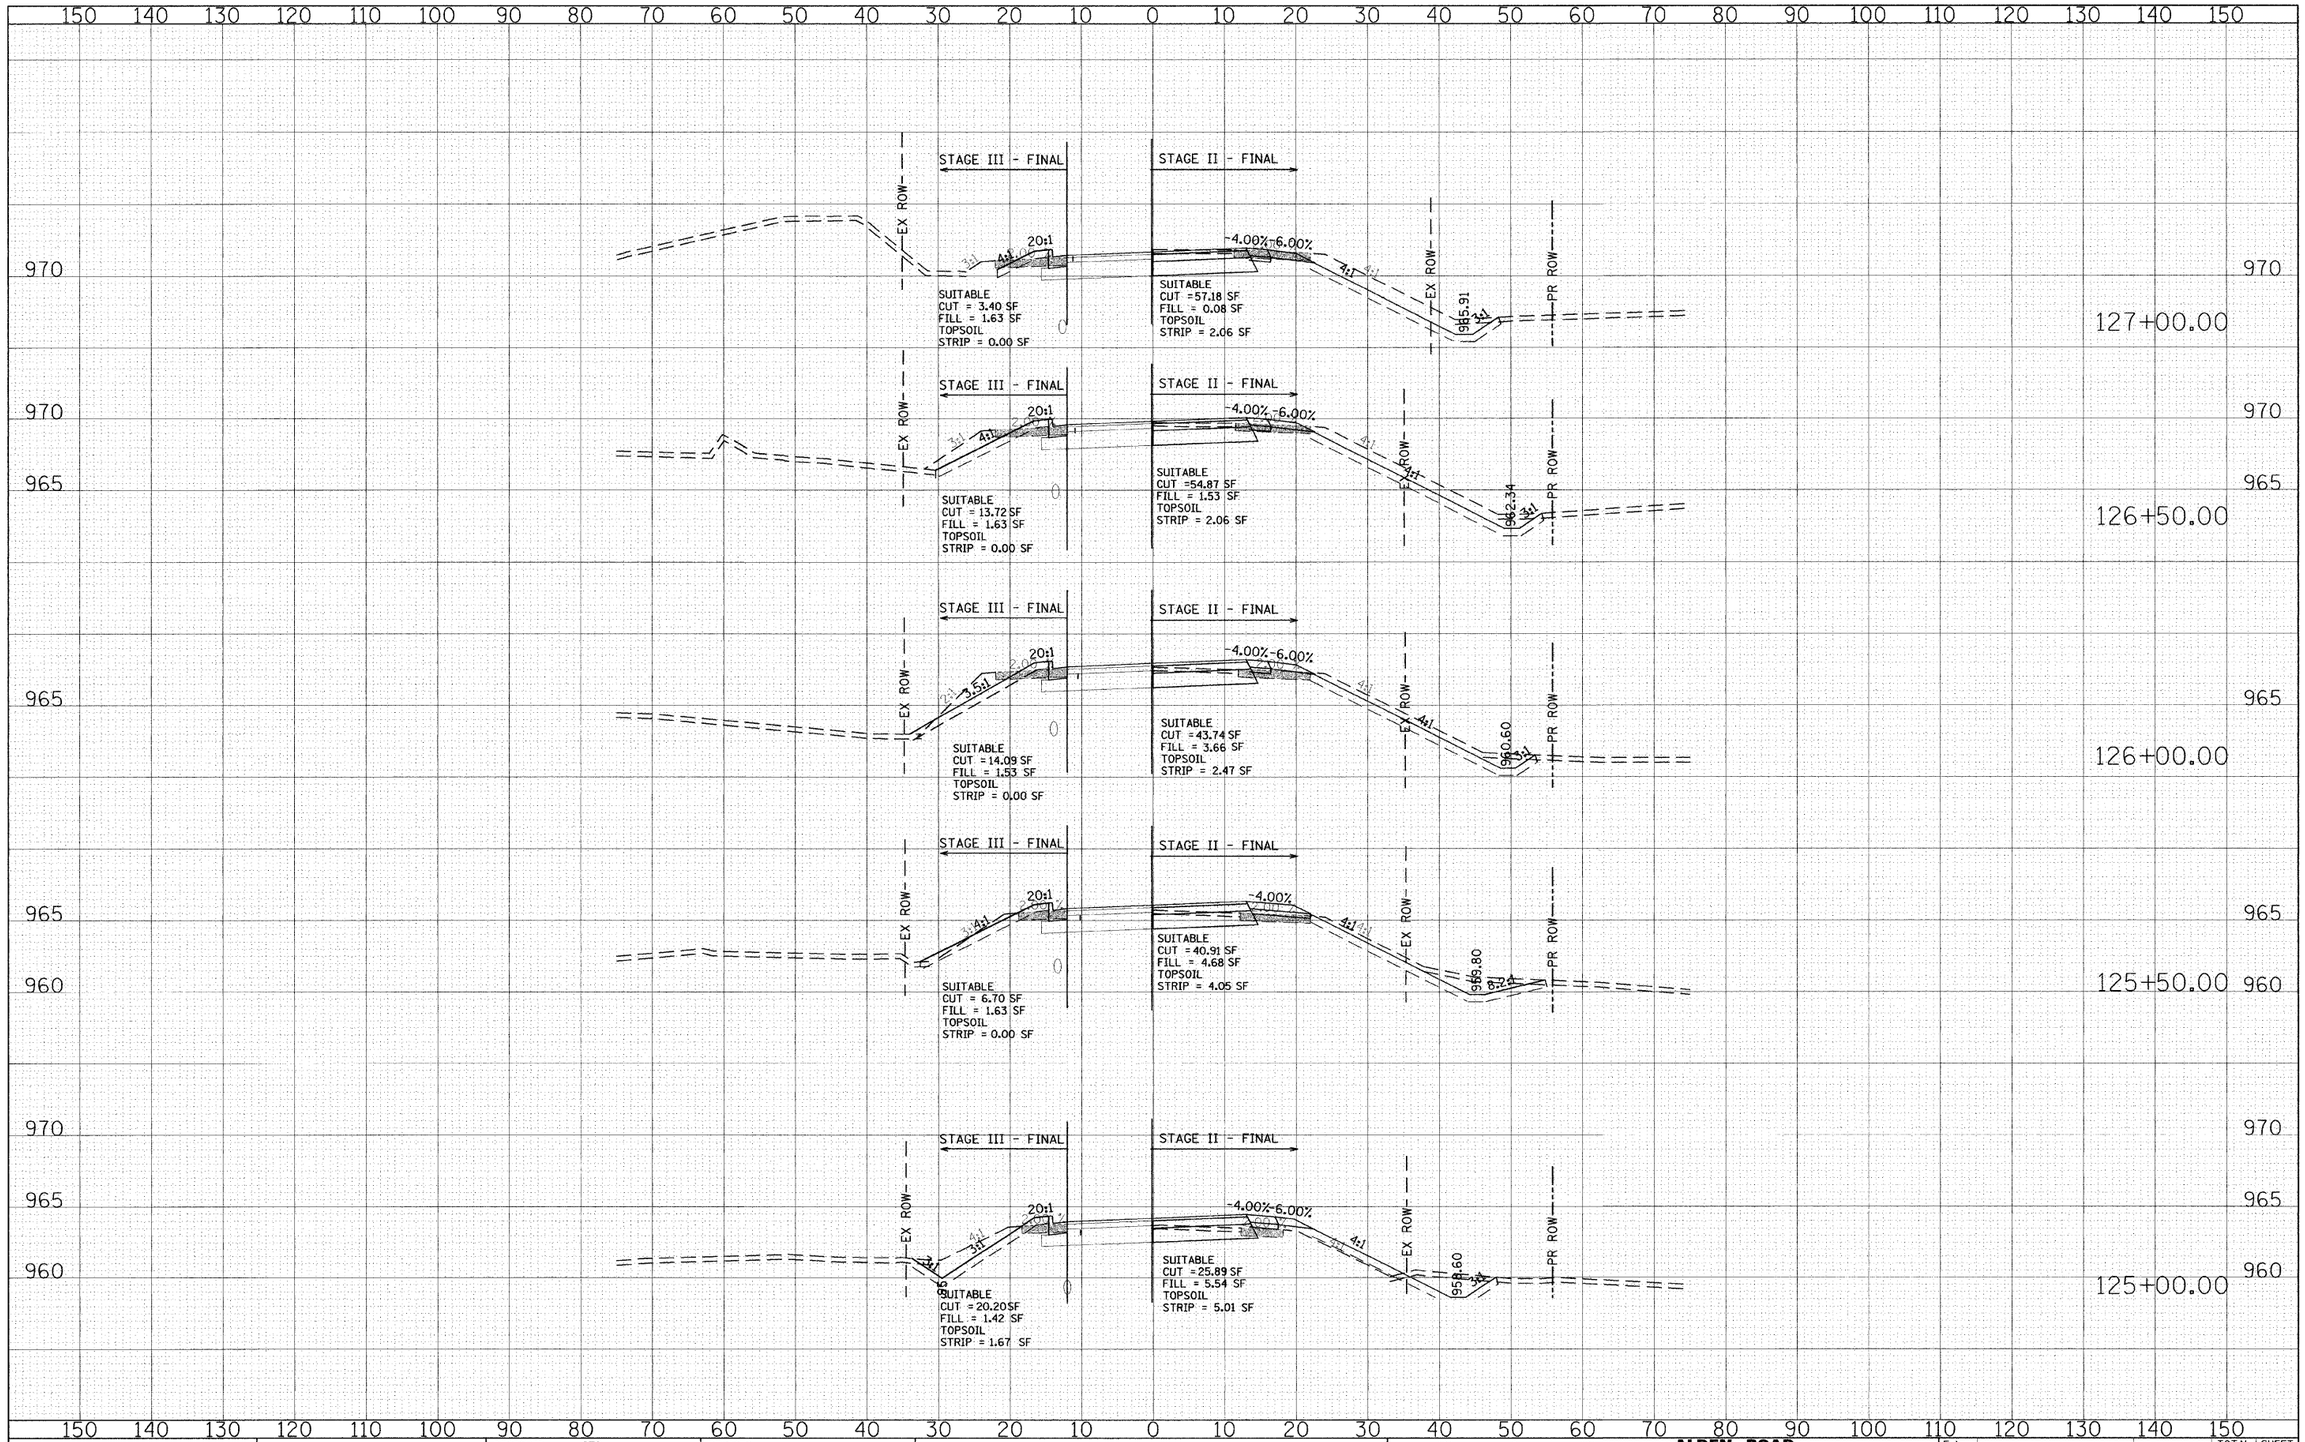

FILE NAME = g:\CH04\0083\Road\Sheets\xsMOTStage2-3.SHT	USER NAME = CEComin	DESIGNED - CEC	REVISED -
		DRAWN - CEC	REVISED -
	PLOT SCALE = 10.0000 ' / IN.	CHECKED - DWB	REVISED -
	PLOT DATE = 8/27/2009	DATE - 08/25/2009	REVISED -

STATE OF ILLINOIS
DEPARTMENT OF TRANSPORTATION

HORIZ. 1"=10' VERT. 1"=5'

ALDEN ROAD
MOT STAGE II AND III
CROSS SECTIONS

SCALE: | SHEET NO. 21 OF 23 SHEETS | STA. 125+00.00 TO STA. 127+00.00

F.A. RTE.	SECTION	COUNTY	TOTAL SHEETS	SHEET NO.
0026	02-00269-00-BR	MCHENRY	153	70

CONTRACT NO. 63212

FED. ROAD DIST. NO. | ILLINOIS | FED. AID PROJECT