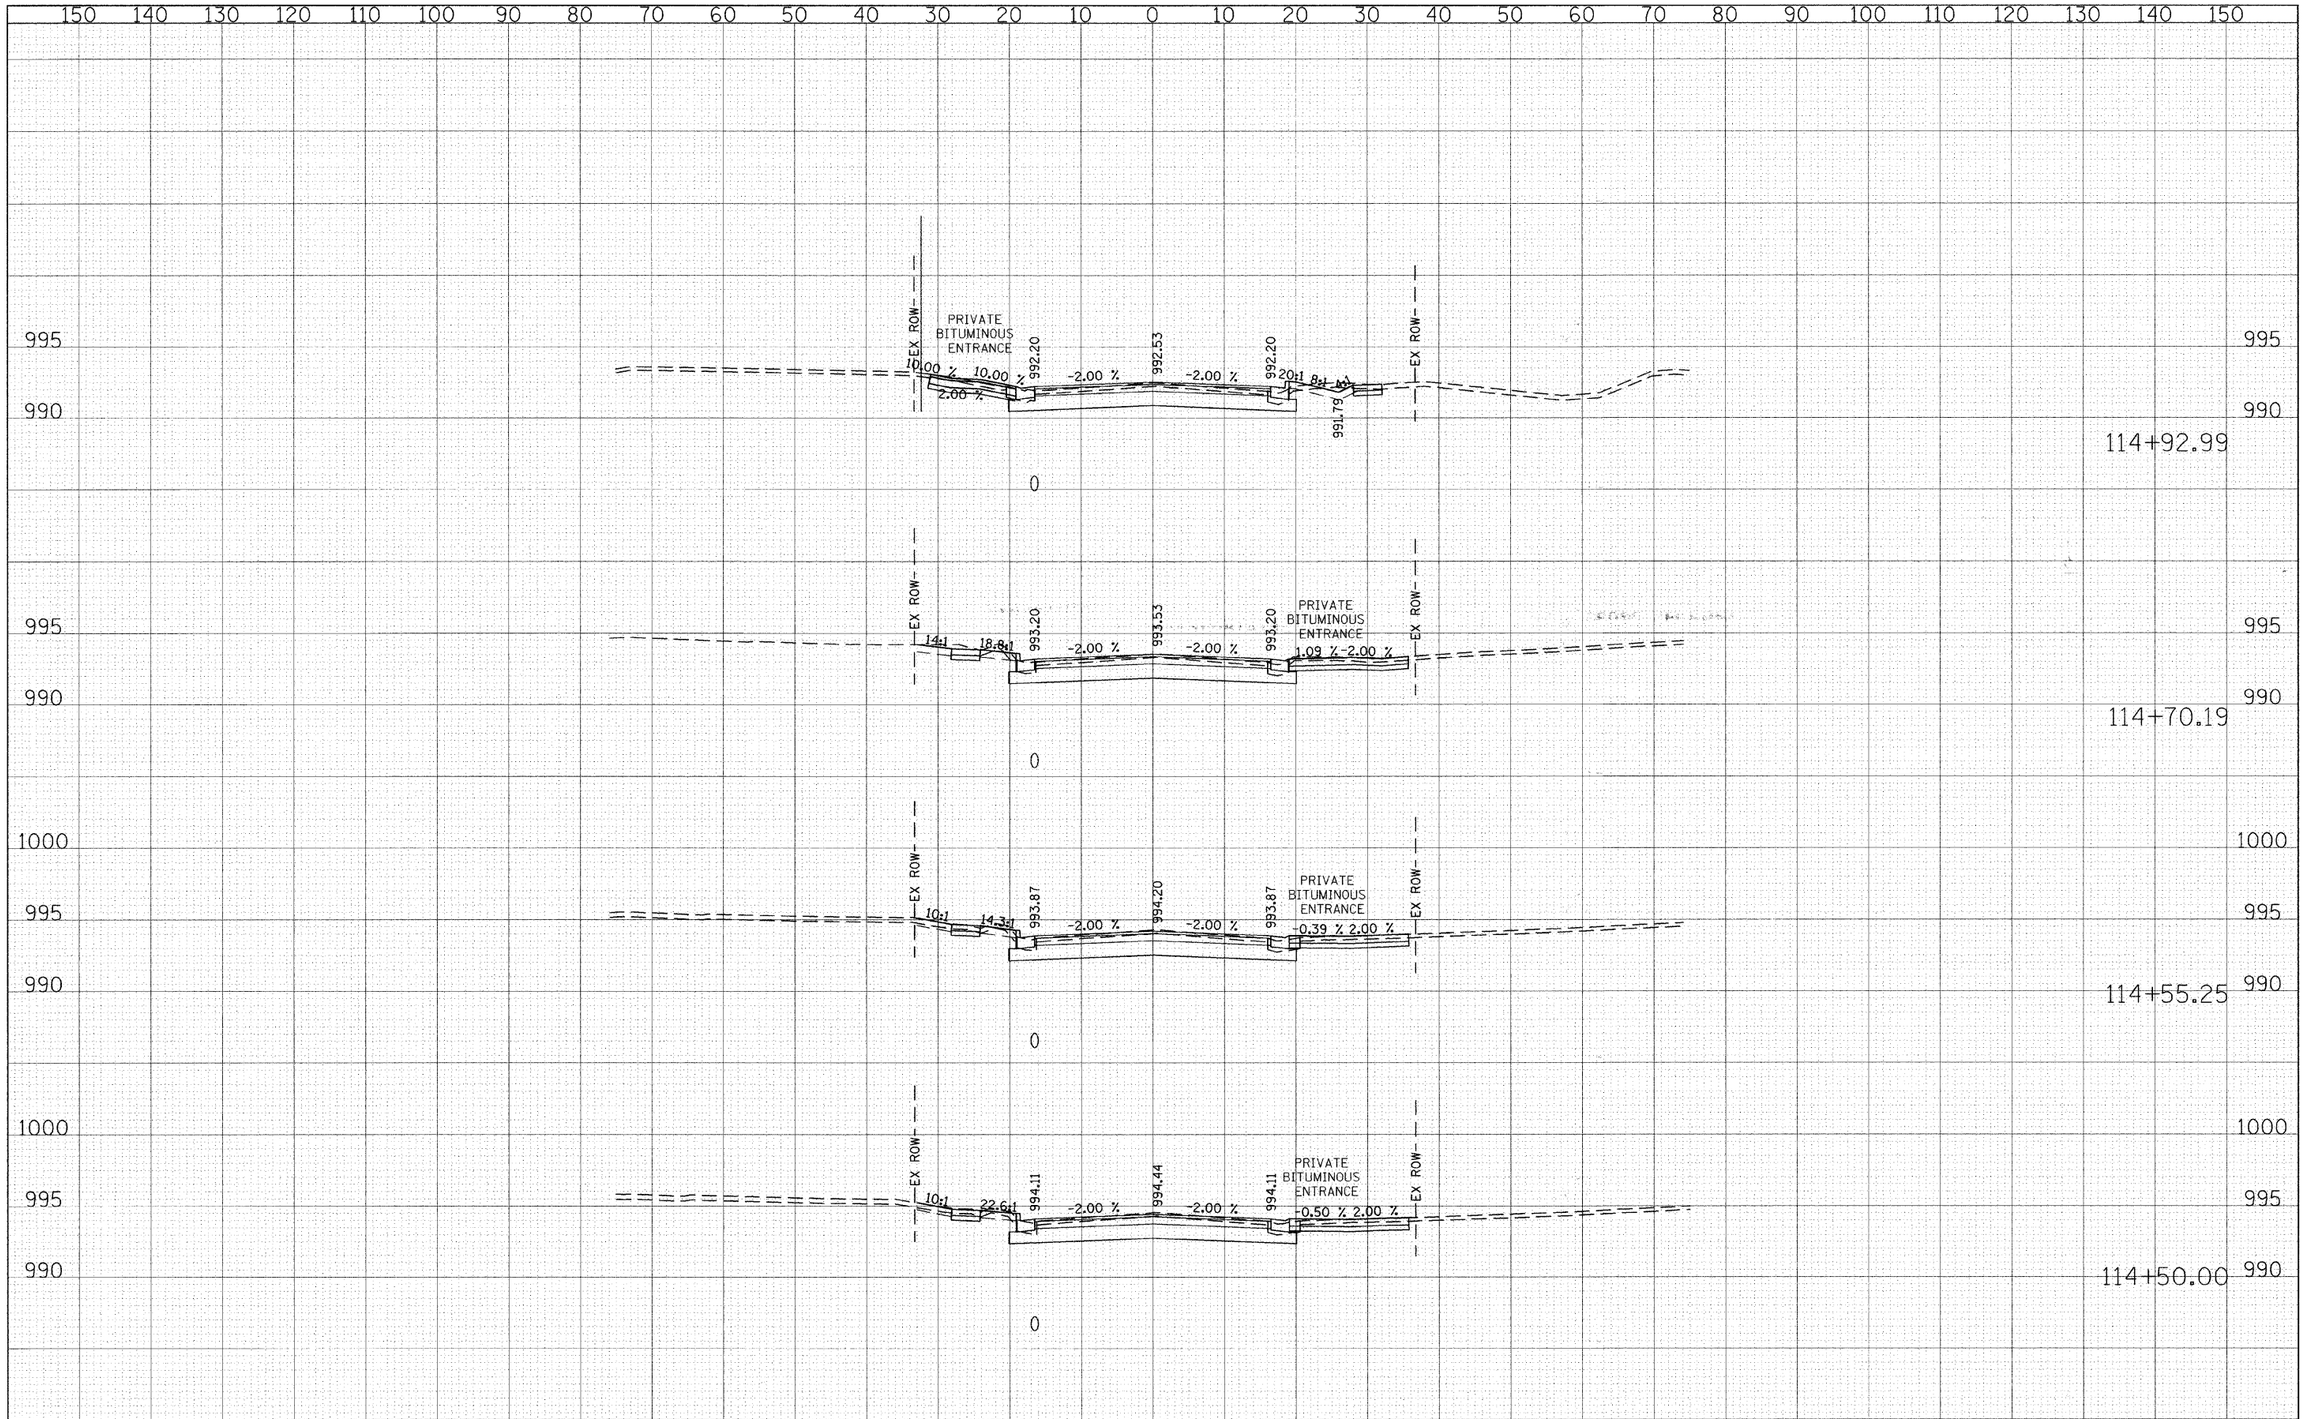

FILE NAME = g:\ch04\0083\road\Sheets\xs.sht	USER NAME = CEComin	DESIGNED - CEC	REVISED -	**STATE OF ILLINOIS DEPARTMENT OF TRANSPORTATION**	**ALDEN ROAD CROSS SECTIONS**
		DRAWN - CEC	REVISED -		HORIZ. 1"=10' VERT. 1"=5'
	PLOT SCALE = 10.0000 ' / IN.	CHECKED - DWB	REVISED -		SCALE:
	PLOT DATE = 5/31/2009	DATE - 05/29/2009	REVISED -		SHEET NO. 7 OF 23 SHEETS

F.A. RTE.	SECTION	COUNTY	TOTAL SHEETS	SHEET NO.
0026	02-00269-00-BR	MCHENRY	153	137
	CONTRACT NO. 63212			
FED. ROAD DIST. NO.	ILLINOIS	FED. AID PROJECT		

STA. 114+50.00 TO STA. 114+92.99

FINAL SURVEY — NOTE BOOK — NO. — SURVEYED — PLOTTED — SCALE — AREAS — AREAS CHECKED — BY — DATE

ORIGINAL SURVEY — NOTE BOOK — NO. — SURVEYED — PLOTTED — SCALE — AREAS — AREAS CHECKED — BY — DATE