SECTION 15, TOWNSHIP 36, RANGE 14

N

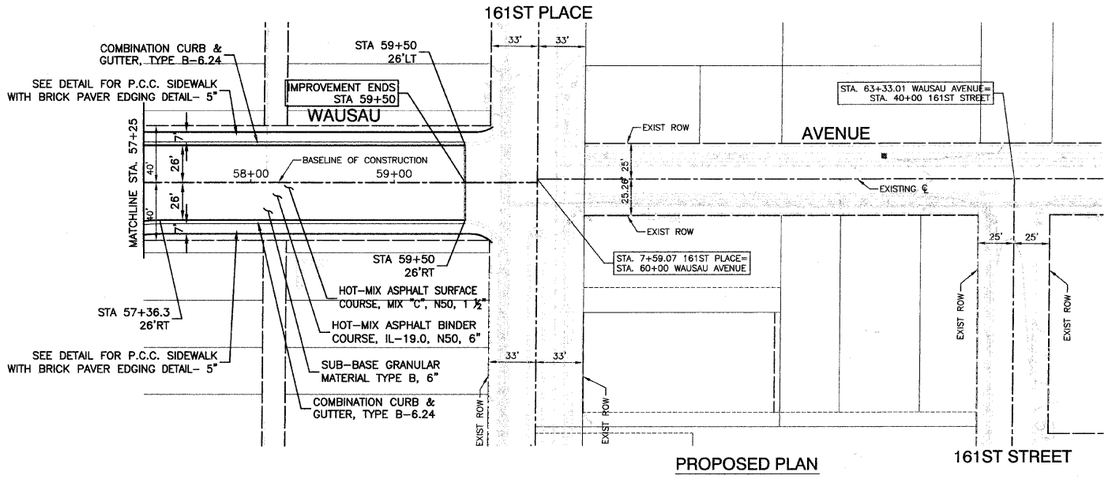

PROPOSED PLAN

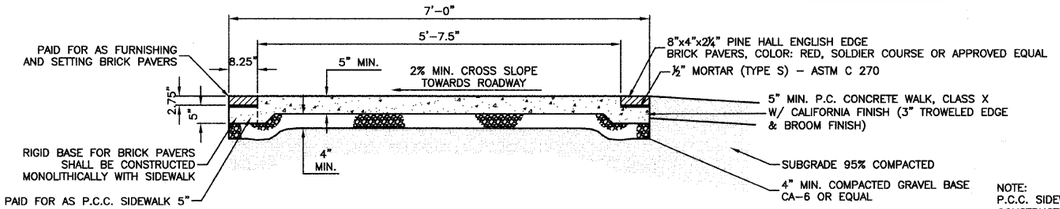

P.C.C. SIDEWALK WITH BRICK PAVER EDGING DETAIL

LOCATIONS: WAUSAU AVENUE (NORTH OF US ROUTE 6)
US ROUTE 6 (EAST OF WAUSAU AVENUE ON THE NORTH SIDE)

NOTE:
P.C.C. SIDEWALK ACCROSS DRIVEWAYS TO BE CONSTRUCTED 8" DEPTH

LEGEND

- TREE TO BE REMOVED
- CONC CURB AND GUTTER REMOVAL
- HOT-MIX ASPHALT SURFACE REMOVAL, 1 1/2"
- CONCRETE REMOVAL
- DRIVEWAY REMOVAL

BENCH MARK:129

SQUARE CUT IN CONC BASE OF A LIGHT POLE NW CORNER OF 162ND STREET & SOUTH PARK AVENUE.
ELEVATION = 602.150

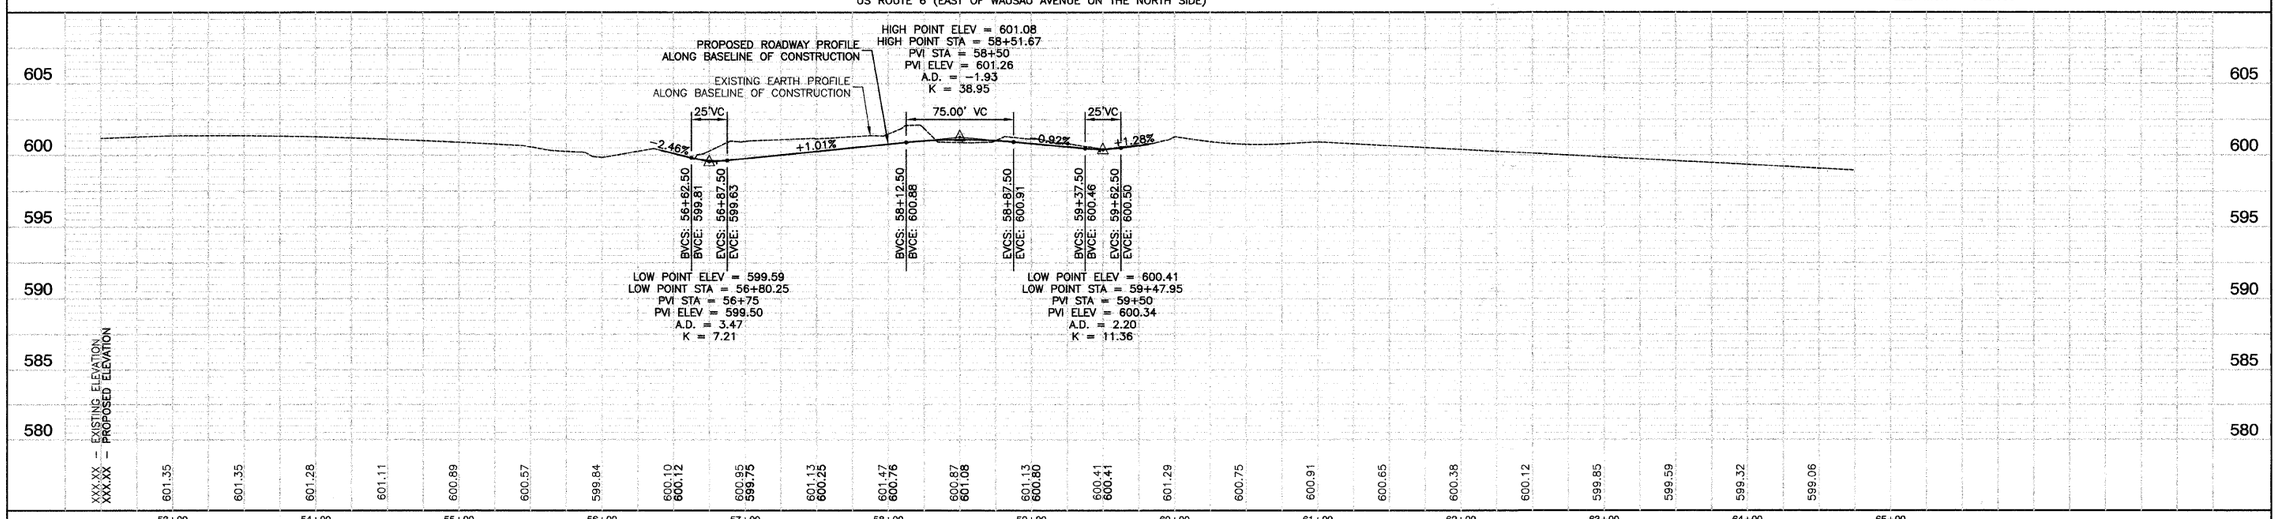

PROFILE

SURVEYED	BY
PLOTTED	
GRADES CHECKED	
B.M. NOTED	
NOTE BOOK	

PLAN

SURVEYED	BY	DATE
PLOTTED		
ALIGNMENT CHECKED		
R/T OF WAY CHECKED		
DGN FILE NAME		
NOTE BOOK		
NO.		

FILE NAME = 06659-PLPR-02 - IDOT PLPR02	USER NAME =	DESIGNED — PKB	REVISED —
		CHECKED — PKB	REVISED —
	PLOT SCALE =	DRAWN — PS	REVISED —
	PLOT DATE = 8-19-09	CHECKED — AG	REVISED —

STATE OF ILLINOIS
DEPARTMENT OF TRANSPORTATION

US ROUTE 6 (162ND STREET) & WAUSAU AVENUE
INTERSECTION IMPROVEMENTS
PLAN & PROFILE

SCALE: H 1"=50' V 1"=5' | SHEET NO. 11 OF 43 SHEETS | STA. | TO STA.

F.A.P RTE.	SECTION	COUNTY	TOTAL SHEETS	SHEET NO.
351	09-00086-00-CH	COOK	43	11
		CONTRACT NO. 63261		
FED. ROAD DIST. NO. 1	ILLINOIS	FED. AID PROJECT M-9003(330)		