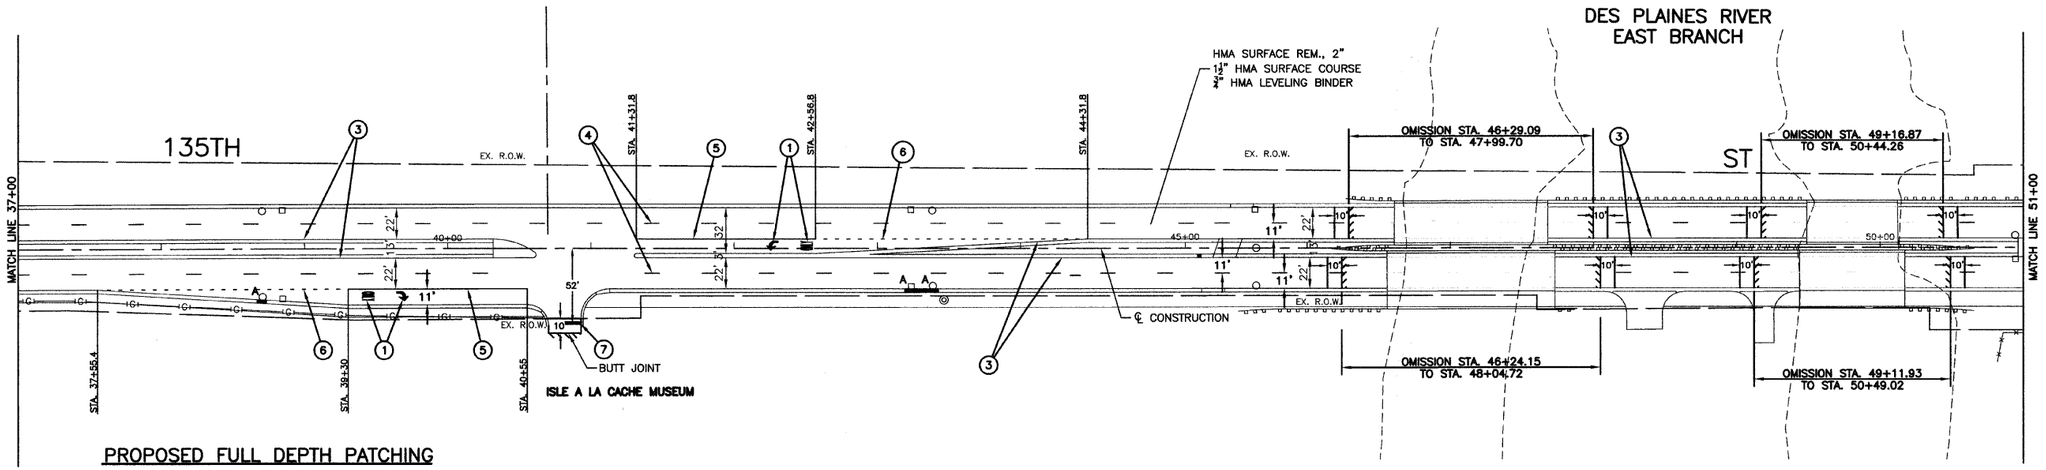

PROPOSED FULL DEPTH PATCHING

APPROXIMATE BEGINING STATION	EAST BOUND (E/B) OR WEST BOUND (W/B) LANES	APPROXIMATE DIMENSION W L LxW
STA. 10+72	W/B LANES	15'x12'
STA. 24+40	E/B LANES	15'x12'
STA. 26+20	E/B LANES	15'x12'
STA. 41+00	W/B LANES	20'x11'
STA. 42+50	E/B LANES	40'x11'

NOTE: LIMITS OF ADDITIONAL AREAS OF PATCHING, IF NECESSARY, TO BE DETERMINED BY THE ENGINEER AFTER REMOVAL OF 2" HMA SURFACE.

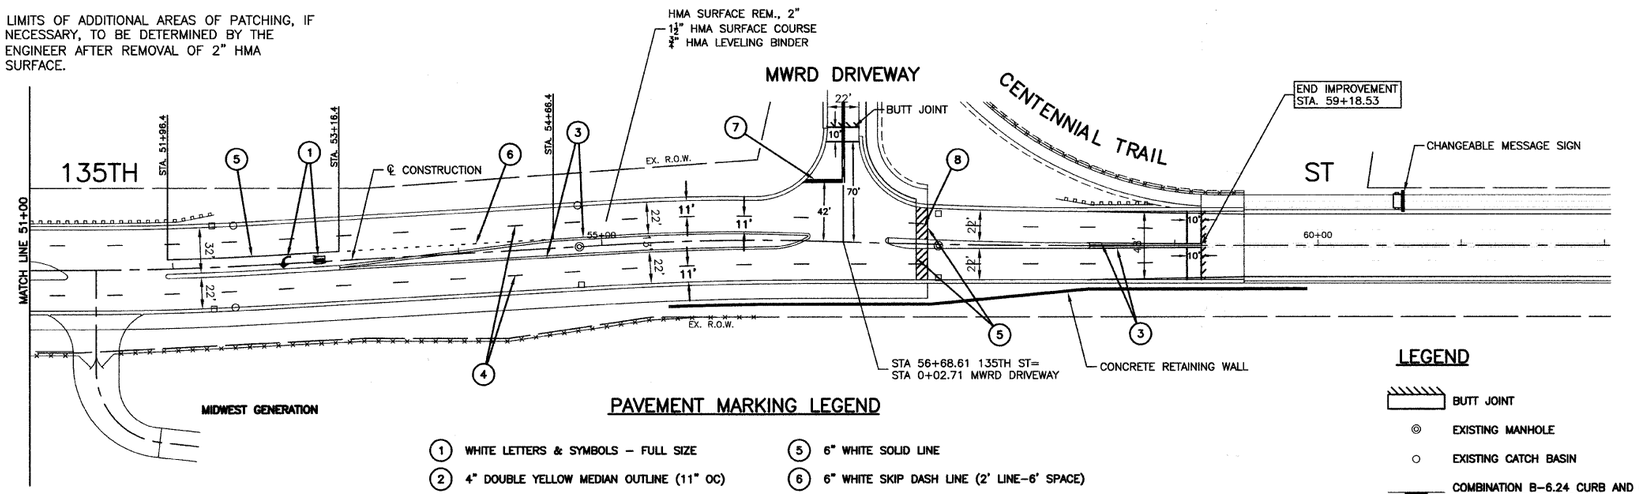

PAVEMENT MARKING LEGEND

1. WHITE LETTERS & SYMBOLS – FULL SIZE
2. 4" DOUBLE YELLOW MEDIAN OUTLINE (11" OC)
3. 4" YELLOW MEDIAN OUTLINE
4. 4" WHITE SKIP DASH LANE LINE (10' LINE–30' SPACE)
5. 6" WHITE SOLID LINE
6. 6" WHITE SKIP DASH LINE (2' LINE–6' SPACE)
7. 24" WHITE STOP BAR
8. 12" WHITE CROSSWALK DIAGONAL (3' C/C @ 45°)

LEGEND

- BUTT JOINT
- EXISTING MANHOLE
- EXISTING CATCH BASIN
- COMBINATION B-6.24 CURB AND GUTTER REMOVAL AND REPLACMENT
- P.C. CONCRETE SIDEWALK REMOVAL AND REPLACMENT
- A STRUCTURE TO BE ADJUSTED

NOTE:
ALL LEGEND ITEMS ARE THERMOPLASTIC
PAVEMENT MARKINGS OF THE WIDTH AND TYPE SPECIFIED

FILE NAME = 09275-PLAN-01 - P02	USER NAME =	DESIGNED — JRD	REVISED —	STATE OF ILLINOIS DEPARTMENT OF TRANSPORTATION	135TH STREET RESURFACING IL-53 TO SANITARY & SHIP CANAL BRIDGE PAVEMENT & STRIPING PLAN	F.A.U. RTE.	SECTION	COUNTY	TOTAL SHEETS	SHEET NO.
		CHECKED — HLG	REVISED —			0282	09-00053-00-RS	WILL	11	5
	PLOT SCALE =	DRAWN — LTL	REVISED —					CONTRACT NO. 63264		
	PLOT DATE = 08-07-09	CHECKED — HLG	REVISED —		SCALE: 1" = 50' / SHEET NO. 5 OF 11 SHEETS / STA. 37+00 TO STA. 59+18.53	FED. ROAD DIST. NO. 1	ILLINOIS	FED. AID PROJECT ARA-9003-(361)		