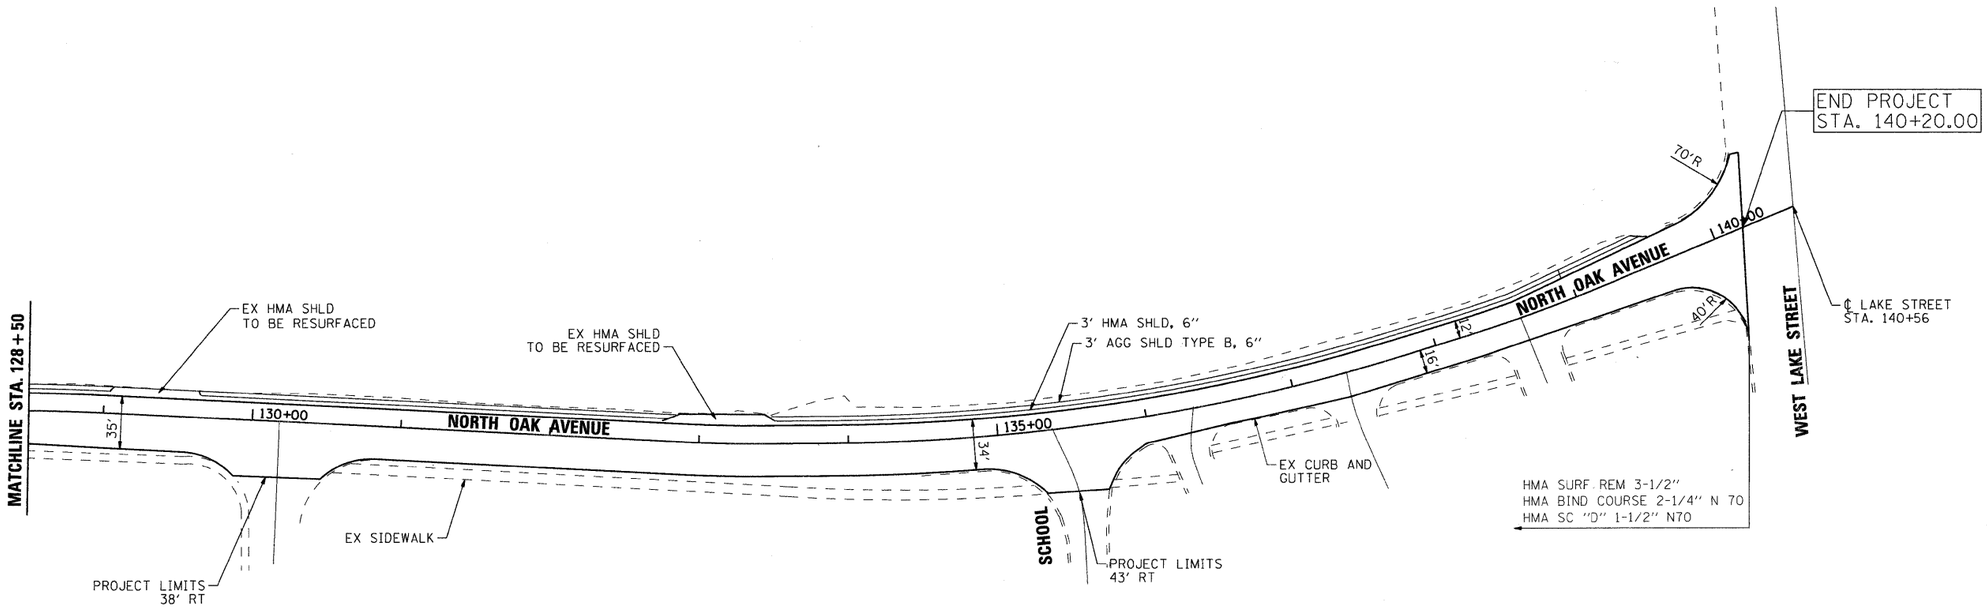

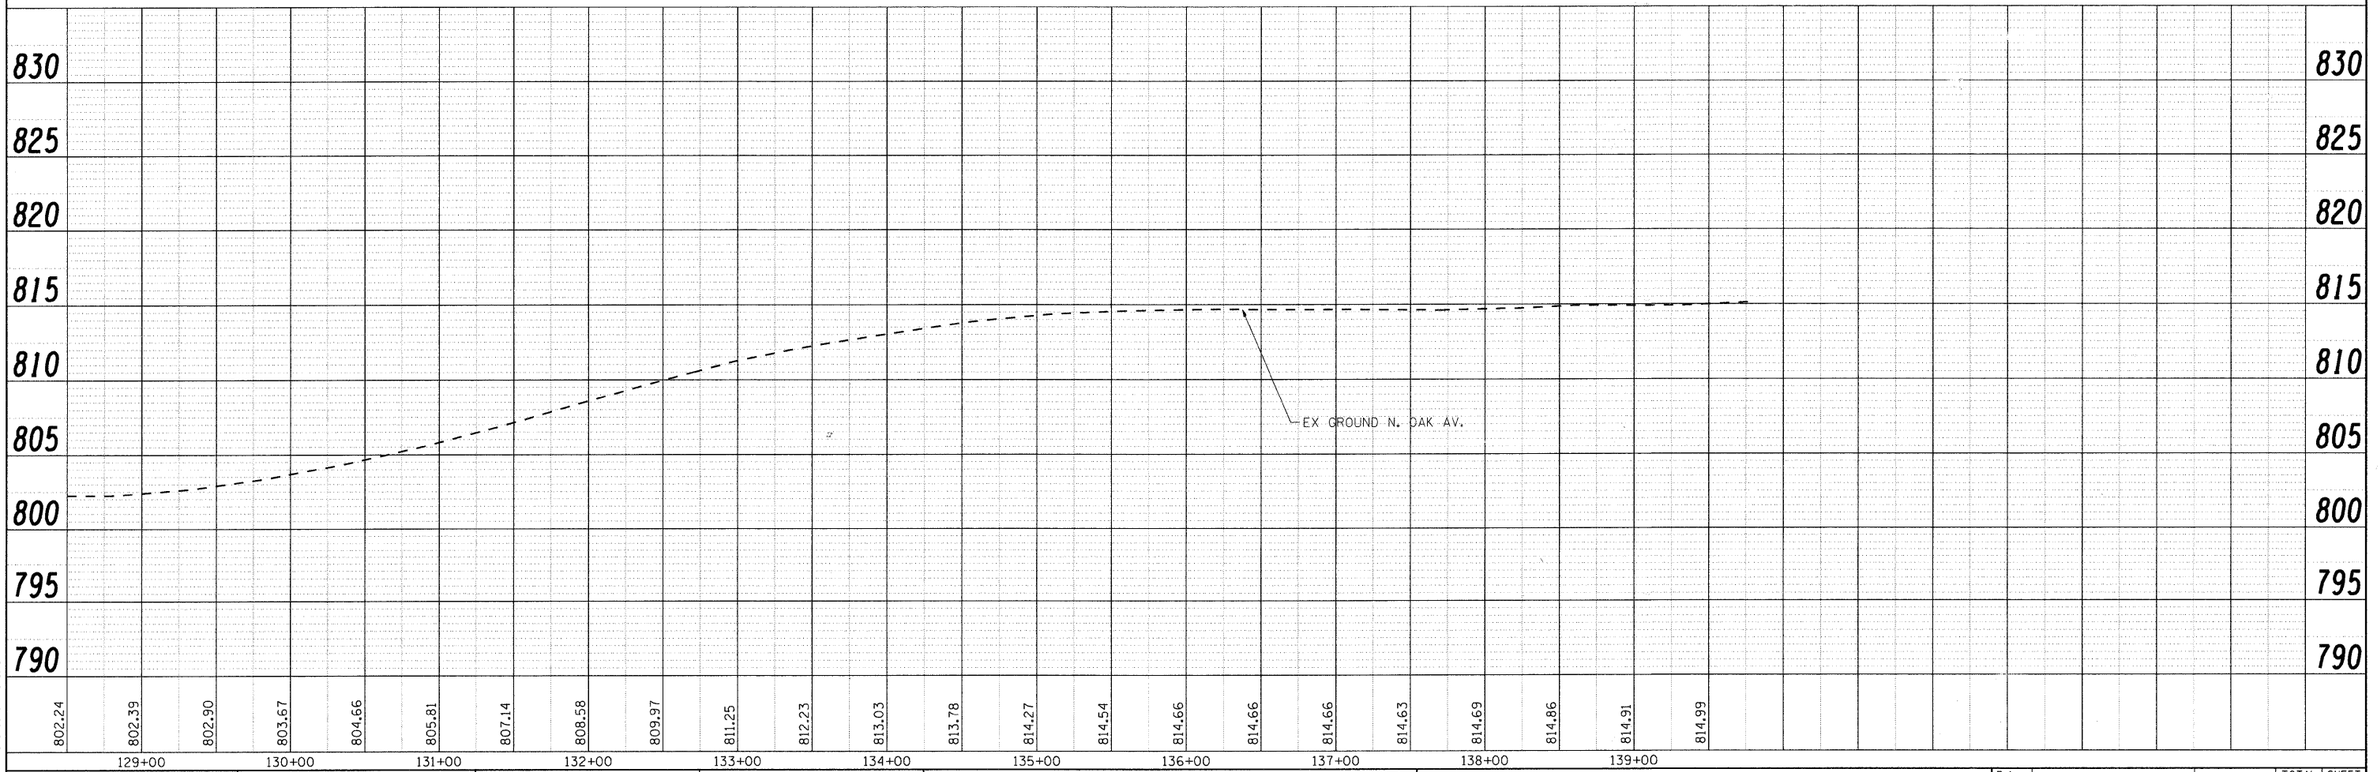

PLAN — SURVEYED, PLOTTED, ALIGNMENTS CHECKED, ALL MATCHLINES AGREED, CADD FILE NAME, NOTE BOOK, NO., BY, DATE

PROFILE — SURVEYED, PLOTTED, GRADES CHECKED, ALL MATCHLINES AGREED, STRUCTURE NO(S)/KS CHKD, NOTE BOOK, NO., BY, DATE

COMPANY NAME: SEC GROUP, INC.
PROJECT CONTACT: J. MELHUISH
CLIENT: VILLAGE OF BARTLETT
DATE PLOTTED: 8/31/2009 10:20:15 PM
FILE NAME: C:\projects\63274\engr\plan\63274pln-03.dgn
PLOT DRIVER: pltdrv
PEN TABLE: standard-trans.tbl

63274
VILLAGE OF BARTLETT
C90156-pln-03.dgn

Illinois Professional Design Firm # 184-000106
SEC Group, Inc.
Engineering
Surveying
Planning
Landscape Architecture
McHenry • Yorkville • New Lenox • Chicago
www.secgroupinc.com

USER NAME = jmelhuish	DESIGNED - J. ATTANASEO	REVISED -
	DRAWN -	REVISED -
PLOT SCALE = 1" = 50'	CHECKED - T. HAMILTON	REVISED -
PLOT DATE = 8/31/2009	DATE - 8/3/09	REVISED -

STATE OF ILLINOIS
DEPARTMENT OF TRANSPORTATION

PROPOSED PLAN AND PROFILE
NORTH OAK AVENUE RECONSTRUCTION

SCALE: 1" = 50' | SHEET NO. 3 OF 3 SHEETS | STA. | TO STA.

F.A. RTE.	SECTION	COUNTY	TOTAL SHEETS	SHEET NO.
2537	09-00084-00-RS	COOK	53	15

CONTRACT NO. 63274

ILLINOIS | FED. AID PROJECT ARA-9003 (345)