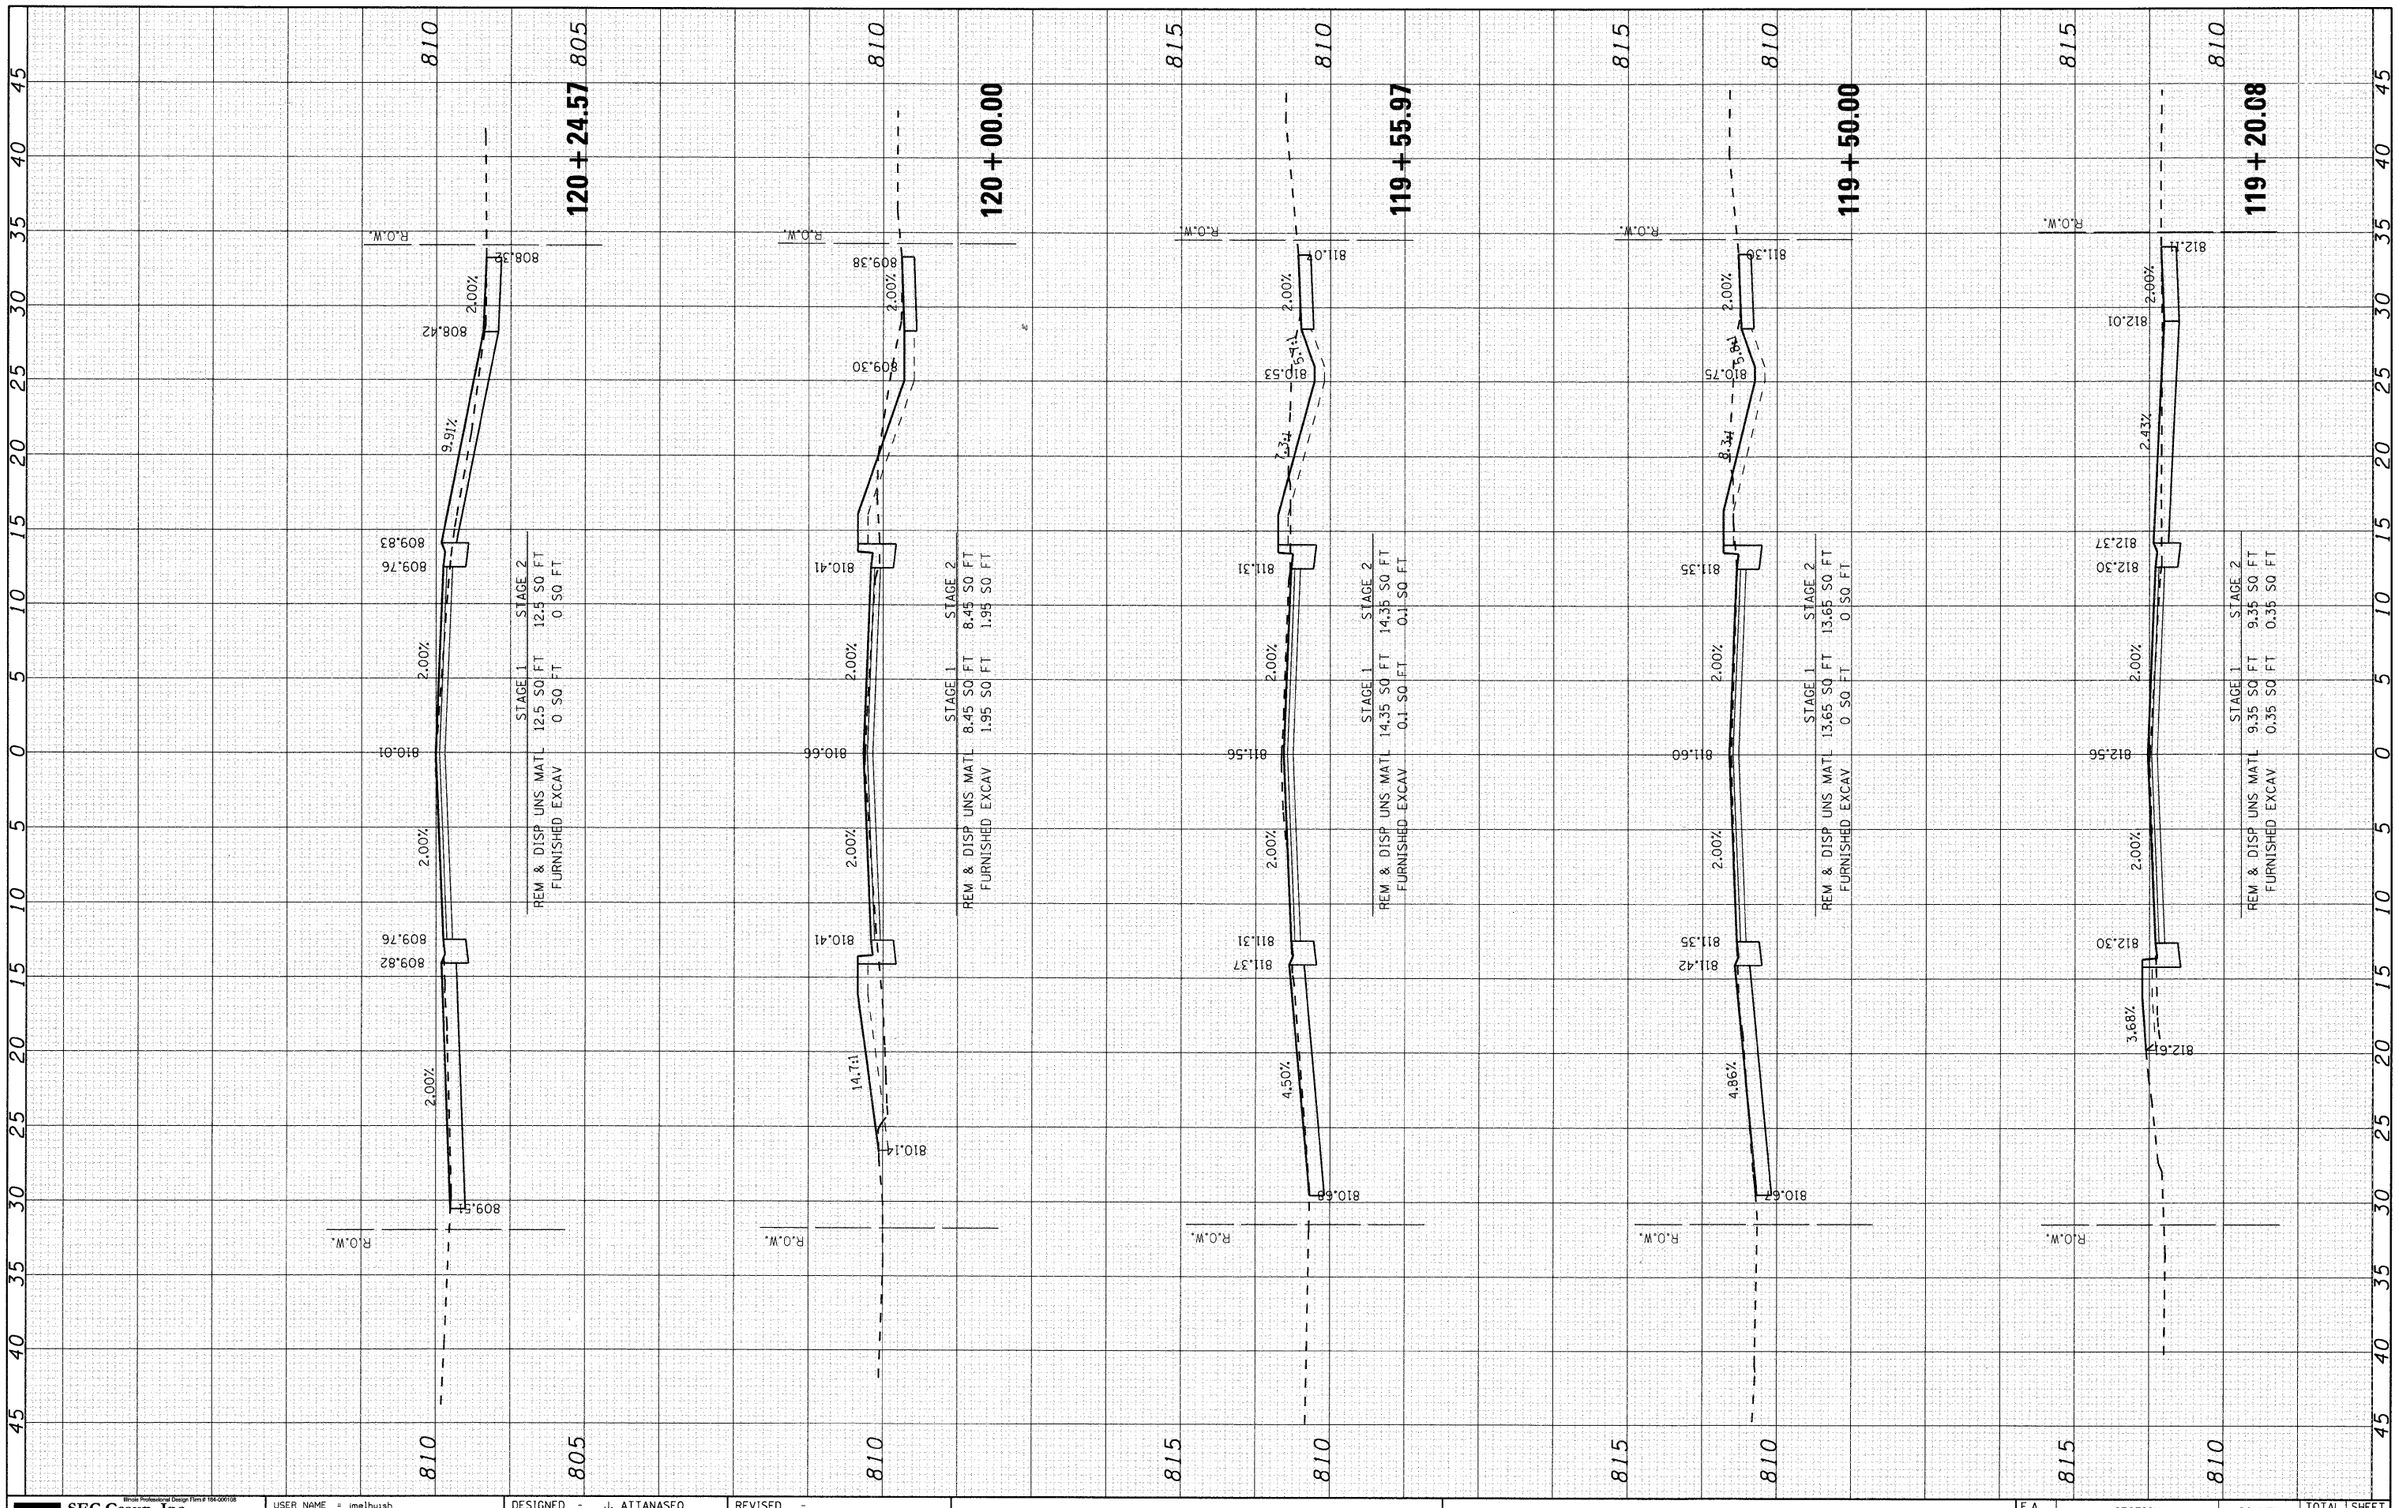

FINAL SURVEY		BY	DATE
NOTE BOOK NO.	SURVEYED		
	PLOTTED		
	TEMPLATE		
	AREAS		
	AREAS CHECKED		

ORIGINAL SURVEY		BY	DATE
NOTE BOOK NO.	SURVEYED		
	PLOTTED		
	TEMPLATE		
	AREAS		
	AREAS CHECKED		

COMPANY NAME: SEC GROUP, INC.
PROJECT CONTACT: J. MELHUISH
CLIENT: VILLAGE OF BARTLETT
DATE PLOTTED: 8/31/2009 4:28:06 PM
FILE NAME: 090196-xsc-oak.dgn
PLOT DRIVER: pdf.plt
PEN TABLE: standard-trans.tbl

63274
VILLAGE OF BARTLETT
090196-xsc-oak.dgn

SEC Group, Inc.
Illinois Professional Design Firm # 184-000108
Engineering
Surveying
Planning
Landscape Architecture
McHenry • Yorkville • New Lenox • Chicago
www.secgroupinc.com

USER NAME = jmelhuish	DESIGNED - J. ATTANASEO	REVISED -	
	DRAWN -	REVISED -	
PLOT SCALE = 1" = 5'	CHECKED - T. HAMILTON	REVISED -	
PLOT DATE = 8/31/2009	DATE - 8/3/09	REVISED -	

STATE OF ILLINOIS
DEPARTMENT OF TRANSPORTATION

CROSS SECTIONS
NORTH OAK STREET

SCALE: 1" = 5' | SHEET NO. 8 OF 12 SHEETS | STA. 119+20.08 TO STA. 120+24.57

F.A. RTE.	SECTION	COUNTY	TOTAL SHEETS	SHEET NO.
2537	09-00084-00-RS	COOK	53	49

CONTRACT NO. 63274

ILLINOIS FED. AID PROJECT ARA-9003 (345)