LEGEND

- DRIVEWAY REMOVAL
- SIDEWALK REMOVAL
- TREE REMOVAL
- CLASS D PATCH, 9"
- PROPOSED DITCH FLOW LINE
- CURB SAW CUT
- DETECTABLE WARNING

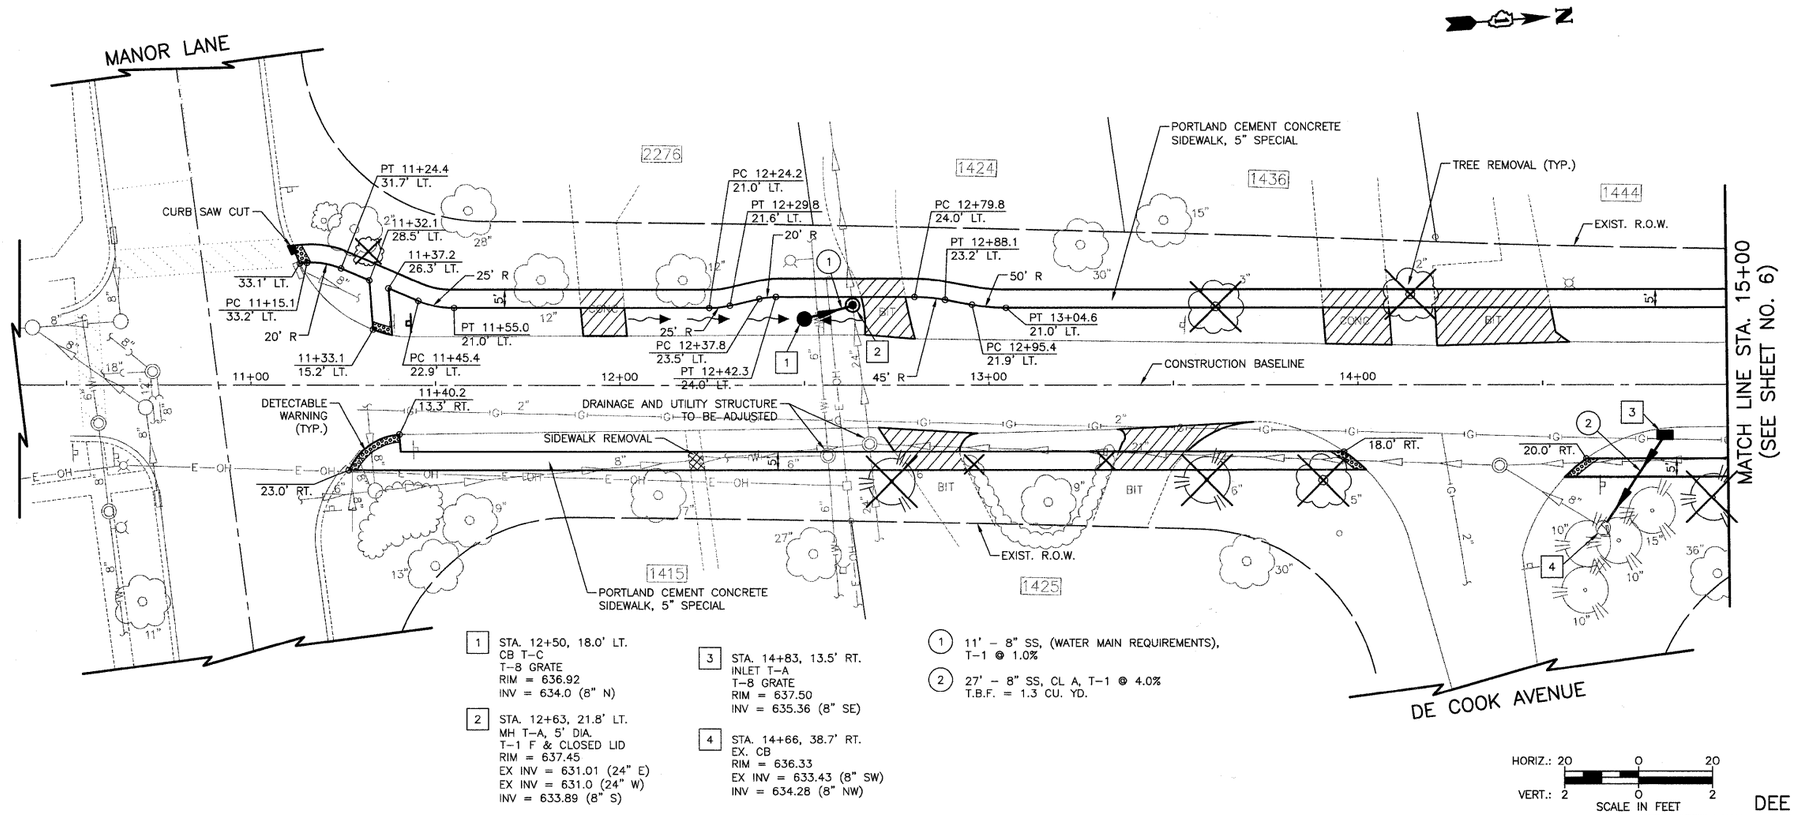

1. STA. 12+50, 18.0' LT.
   CB T-C
   T-8 GRATE
   RIM = 636.92
   INV = 634.0 (8" N)

2. STA. 12+63, 21.8' LT.
   MH T-A, 5' DIA.
   T-1 F & CLOSED LID
   RIM = 637.45
   EX INV = 631.01 (24" E)
   EX INV = 631.0 (24" W)
   INV = 633.89 (8" S)

3. STA. 14+83, 13.5' RT.
   INLET T-A
   T-8 GRATE
   RIM = 637.50
   INV = 635.36 (8" SE)

4. STA. 14+66, 38.7' RT.
   EX. CB
   RIM = 636.33
   EX INV = 633.43 (8" SW)
   INV = 634.28 (8" NW)

(1) 11' - 8" SS, (WATER MAIN REQUIREMENTS), T-1 @ 1.0%

(2) 27' - 8" SS, CL A, T-1 @ 4.0%
T.B.F. = 1.3 CU. YD.

PLAN		BY	DATE
NOTE BOOK NO. ____	SURVEYED / PLOTTED / ALIGNMENT / R.O.W. CHECKED / CADD FILE NAME		

PROFILE		BY	DATE
NOTE BOOK NO. ____	SURVEYED / PLOTTED / GRADES CHECKED / B.M. NOTED / STRUCTURE NOTAT'NS CH'KD		

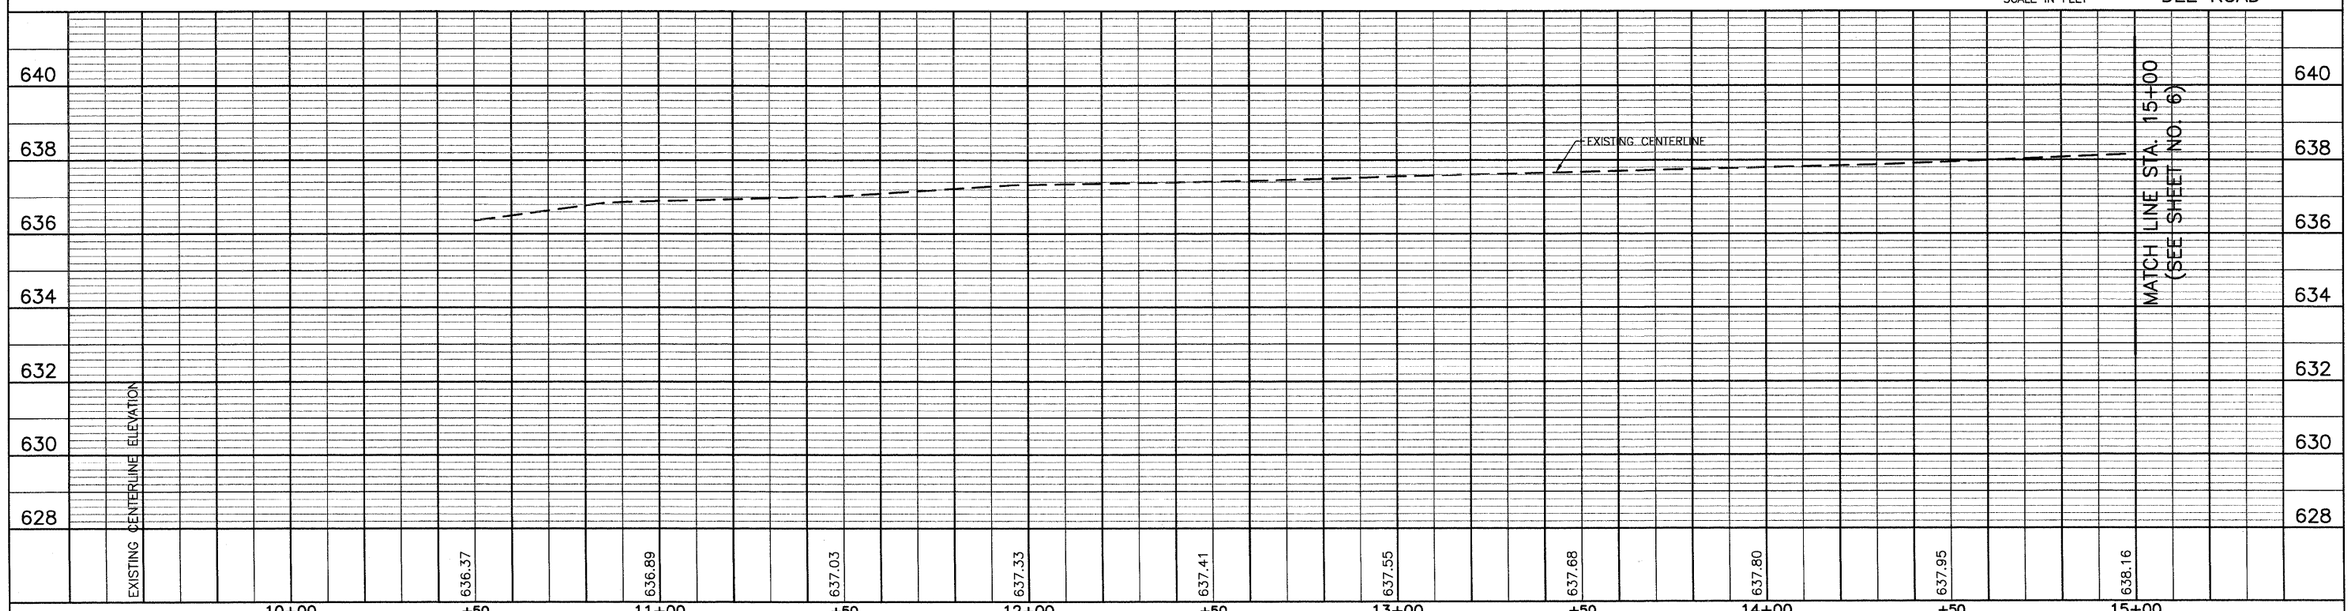

FILE NAME =	USER NAME =	DESIGNED SJC	REVISED —
		DRAWN SJC	REVISED —
	PLOT SCALE =	CHECKED JRV	REVISED —
	PLOT DATE =	DATE 08/12/2009	REVISED —

STATE OF ILLINOIS
DEPARTMENT OF TRANSPORTATION

DEE ROAD
PLAN & PROFILE

SHEET NO. 5 OF 15 SHEETS | STA. 11+00 TO STA. 15+00

F.A.U. RTE.	SECTION	COUNTY	TOTAL SHEETS	SHEET NO.
.	08-00144-00-SW	COOK	15	5
		CONTRACT NO. 63279		
FED. ROAD DIST. NO. 1	ILLINOIS	FED. AID PROJECT		