5 STA. 15+64, 19.0' LT.
CB T-C
T-8 GRATE
RIM = 637.88
INV = 634.05 (12" E)

6 STA. 15+64, 18.7' RT.
MH T-A, 4' DIA.
T-1 F & CLOSED LID
RIM = 638.52
INV = 632.65 (12" W)
EX INV = 631.59 (21" S)
EX INV = 631.61 (21" N)

7 STA. 19+50, 17' RT.
INLET T-A
T-8 GRATE
RIM = 638.50
INV = 636.50 (8" SW)

8 STA. 19+25, 16' LT.
CB T-A, 4' DIA.
T-8 GRATE
RIM = 638.60
INV = 635.74 (8" NE)
INV = 635.35 (8" W)

8a STA. 19+20, 121.2' LT.
MH T-A, 4' DIA.
T-1 F & CLOSED LID
RIM (EST.) = 639.5
EX INV (EST.) = 633.84 (6" S)
INV = 633.84 (10" N)
INV = 634.84 (8" E)

9 STA. 19+27, 120.8' LT.
EX. MH
RIM = 639.45
EX INV = 633.87 (N) 6" PVC
EX INV = 633.65 (W) +/- 10" CONC
EX INV = 637.9 (NE) 4" PVC
INV = 633.87 (10" S)

3 35' - 12" SS, CL. A, T-1 @ 4.0%
T.B.F. = 17.3 CU. YD.

4 38' - 8" SS, CL. A, T-1 @ 2.0%
T.B.F. = 6.0 CU. YD.

5 101' - 8" SS, CL. A, T-1 @ 0.5%
T.B.F. = 2.5 CU. YD.

5a 3' - 10" SS, CL. A, T-1 @ 1.0%

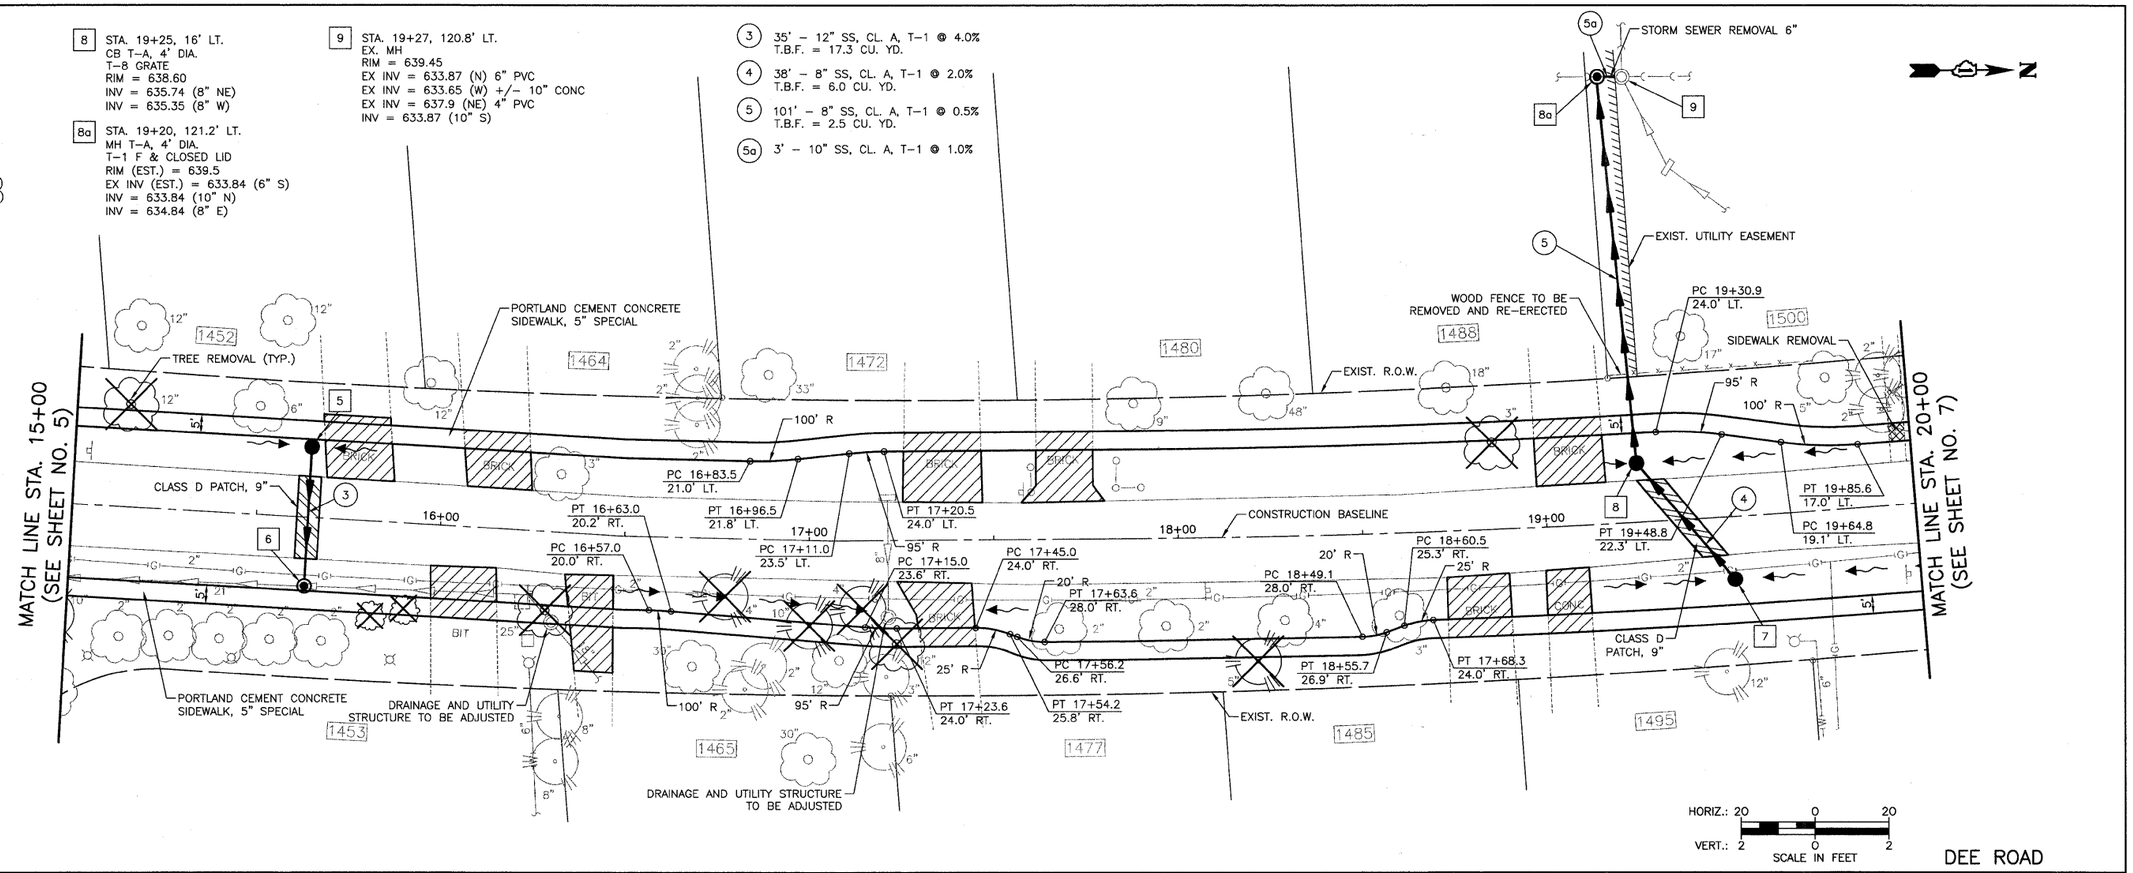

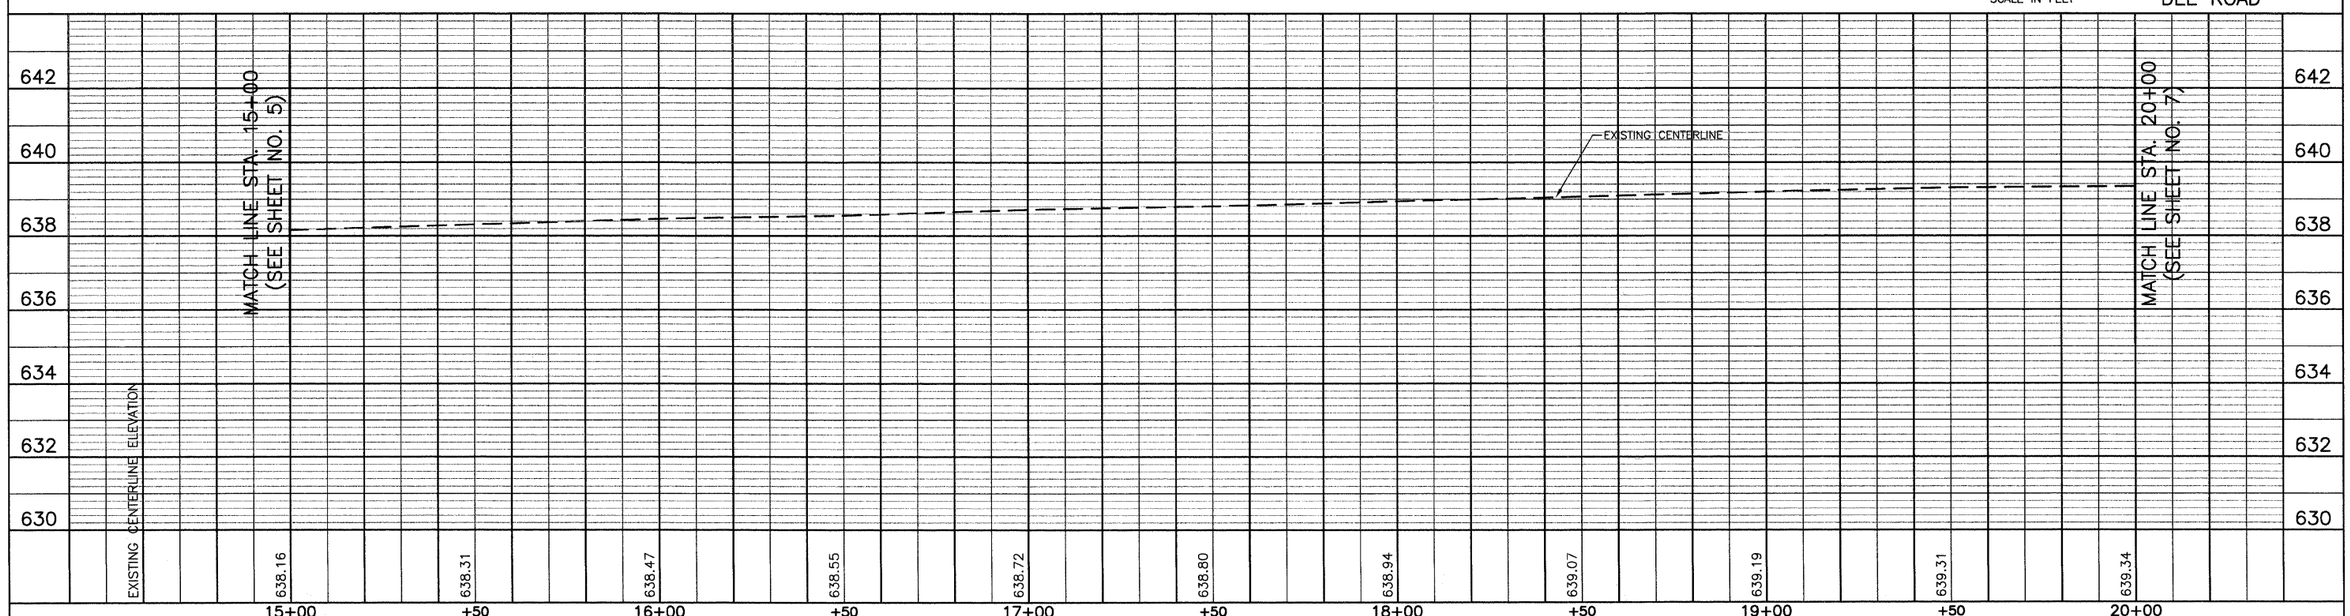

FILE NAME =	USER NAME =	DESIGNED SJC	REVISED —
		DRAWN SJC	REVISED —
	PLOT SCALE =	CHECKED JRV	REVISED —
	PLOT DATE =	DATE 08/12/2009	REVISED —

STATE OF ILLINOIS
DEPARTMENT OF TRANSPORTATION

DEE ROAD
PLAN & PROFILE

SHEET NO. 6 OF 15 SHEETS | STA. 15+00 TO STA. 20+00

F.A.U. RTE.	SECTION	COUNTY	TOTAL SHEETS	SHEET NO.
.	08-00144-00-SW	COOK	15	6
		CONTRACT NO. 63279		
FED. ROAD DIST. NO. 1	ILLINOIS	FED. AID PROJECT		

PLAN
SURVEYED
PLOTTED
ALIGNMENT CHECKED
RT. OF WAY CHECKED
CADD FILE NAME
NOTE BOOK NO.
BY
DATE

PROFILE
SURVEYED
PLOTTED
GRADES CHECKED
B.M. NOTED
STRUCTURE NOTATNS CH'KD
NOTE BOOK NO.
BY
DATE