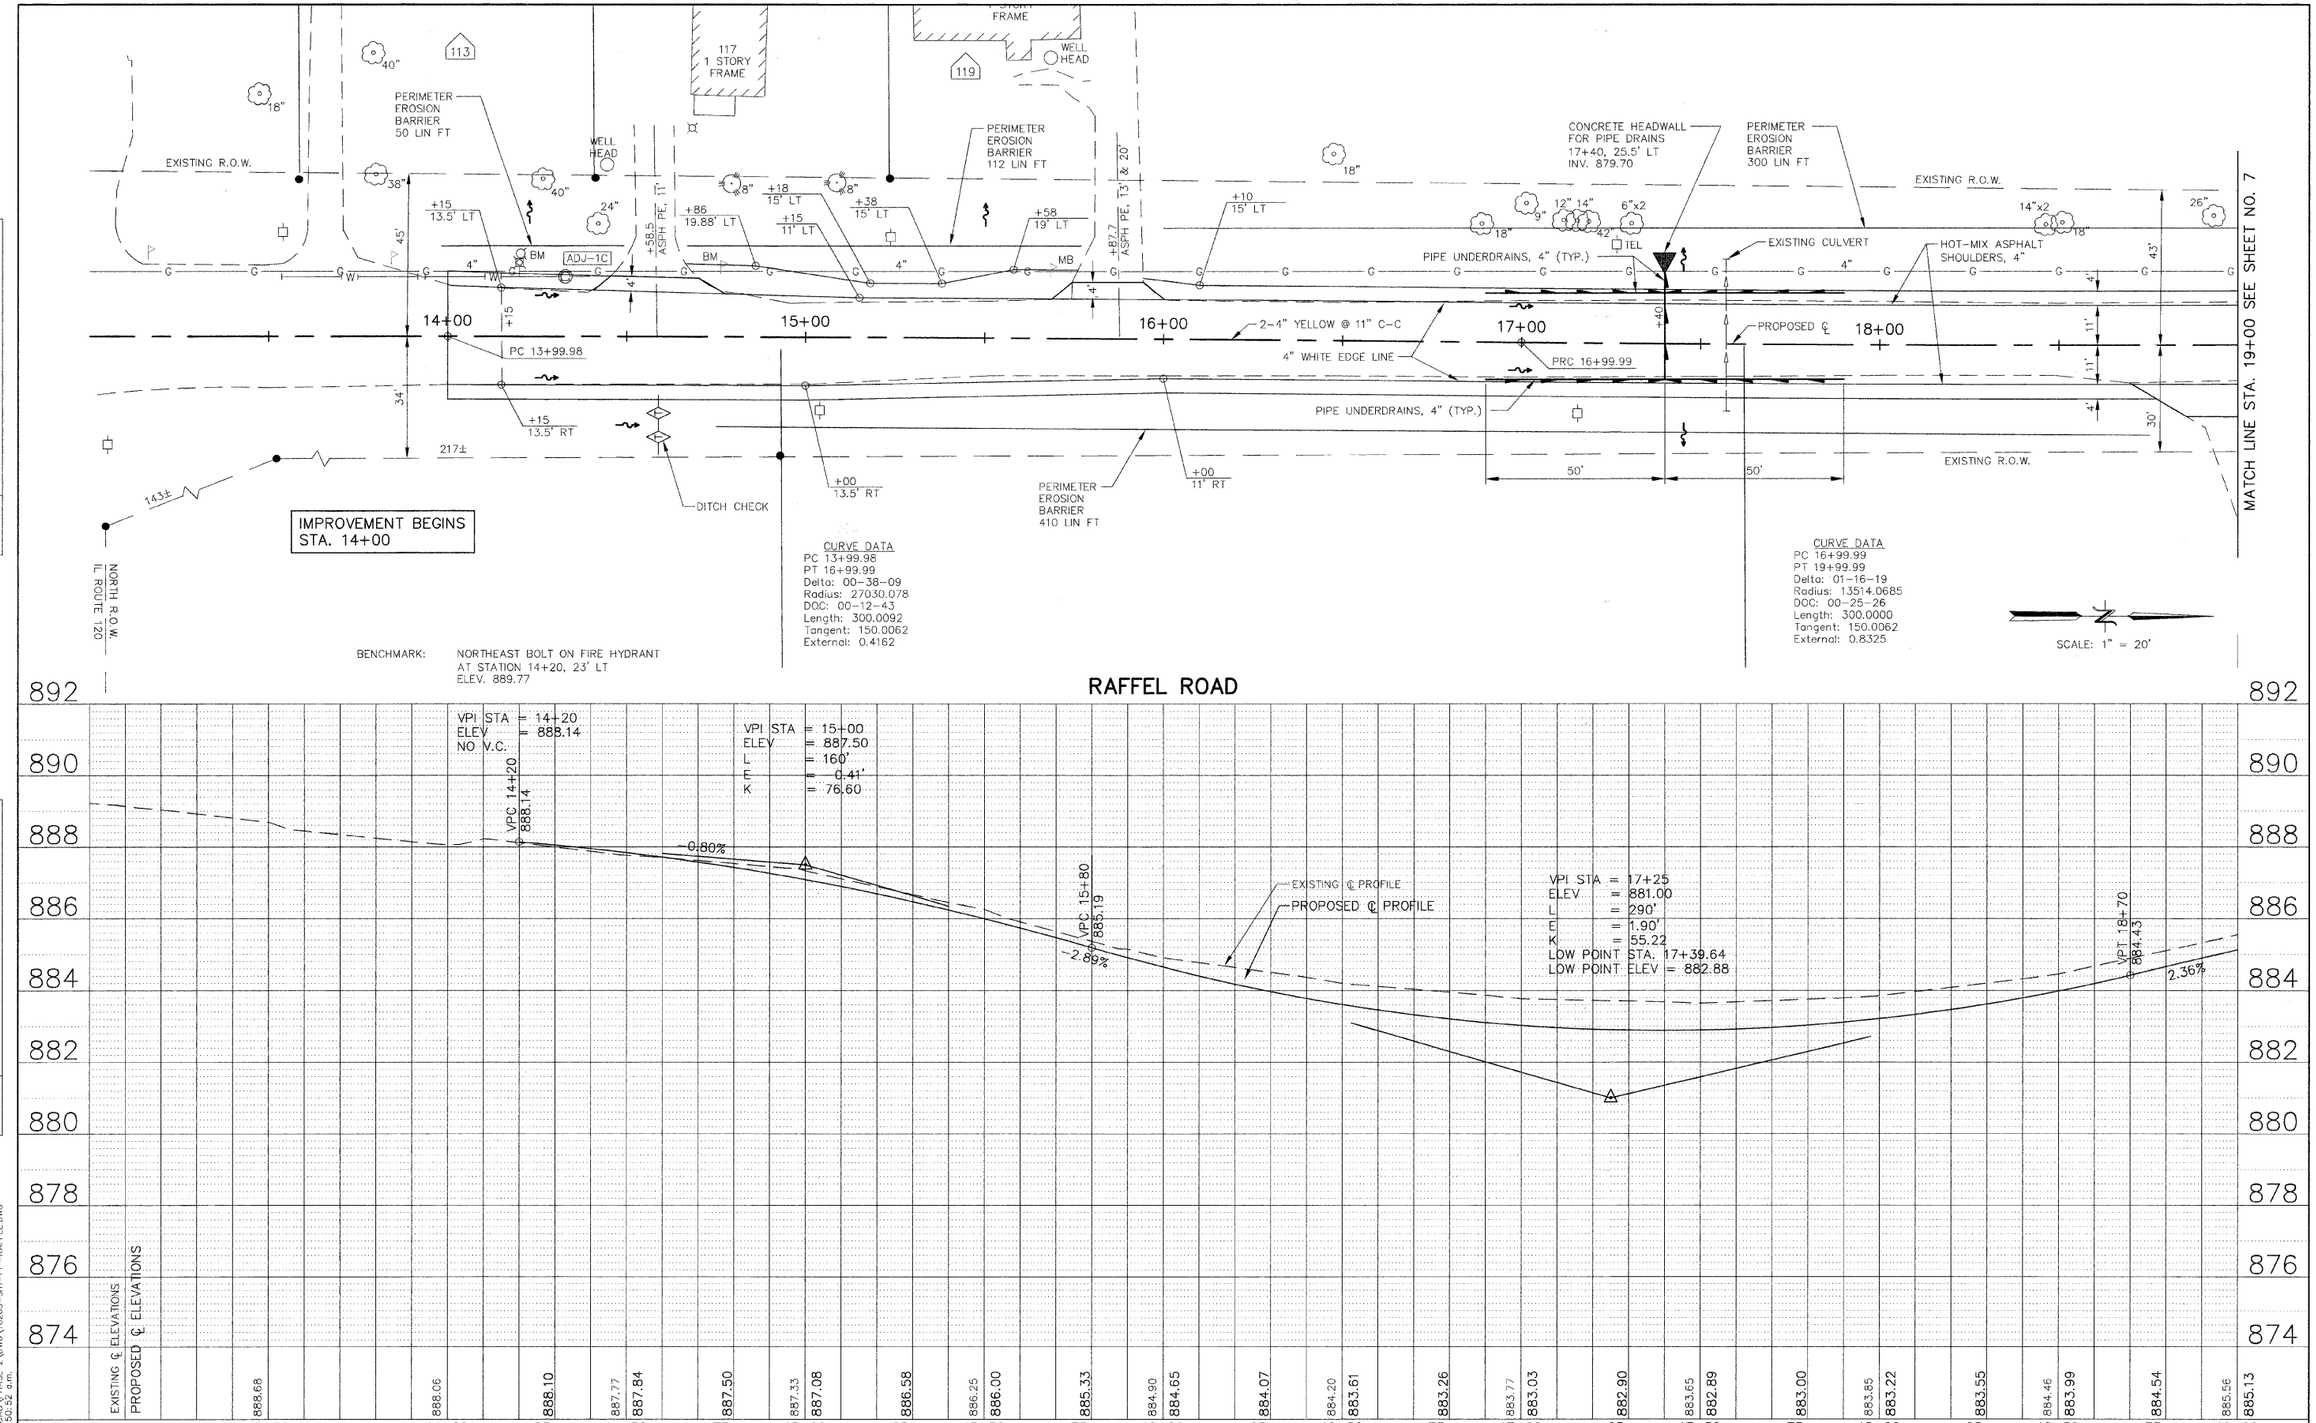

FILE NAME =	USER NAME =	DESIGNED —	REVISED —	STATE OF ILLINOIS DEPARTMENT OF TRANSPORTATION	HLR	RAFFEL ROAD IMPROVEMENTS PLAN AND PROFILE	F.A.U. RTE.	SECTION	COUNTY	TOTAL SHEETS	SHEET NO.
April 28, 2009 11:50:52 a.m. P:\03\03100203\CAD\PHASE 2\DWG\10203-SHT-PP-RAFFEL.DWG		DRAWN —	REVISED —				041	09-00110-00-PV	McHENRY	22	6
	PLOT SCALE =	CHECKED —	REVISED —				RAFFEL ROAD		CONTRACT NO. 63283		
	PLOT DATE =	DATE —	REVISED —		SCALE:	SHEET NO. OF SHEETS STA. 14+00 TO STA. 19+00	FED. ROAD DIST. NO. 1	ILLINOIS	FED. AID PROJECT ARA-9003(445)		

PLAN: SURVEYED, PLOTTED, ALIGNMENT CHECKED, RT. OF WAY CHECKED, CADD FILE NAME, NOTE BOOK NO., BY, DATE

PROFILE: SURVEYED, PLOTTED, GRADES CHECKED, B.M. NOTED, STRUCTURE NOTATNS CH'KD, NOTE BOOK NO., BY, DATE

P:\03\03100203\CAD\PHASE 2\DWG\10203-SHT-PP-RAFFEL.DWG
April 28, 2009 11:50:52 a.m.