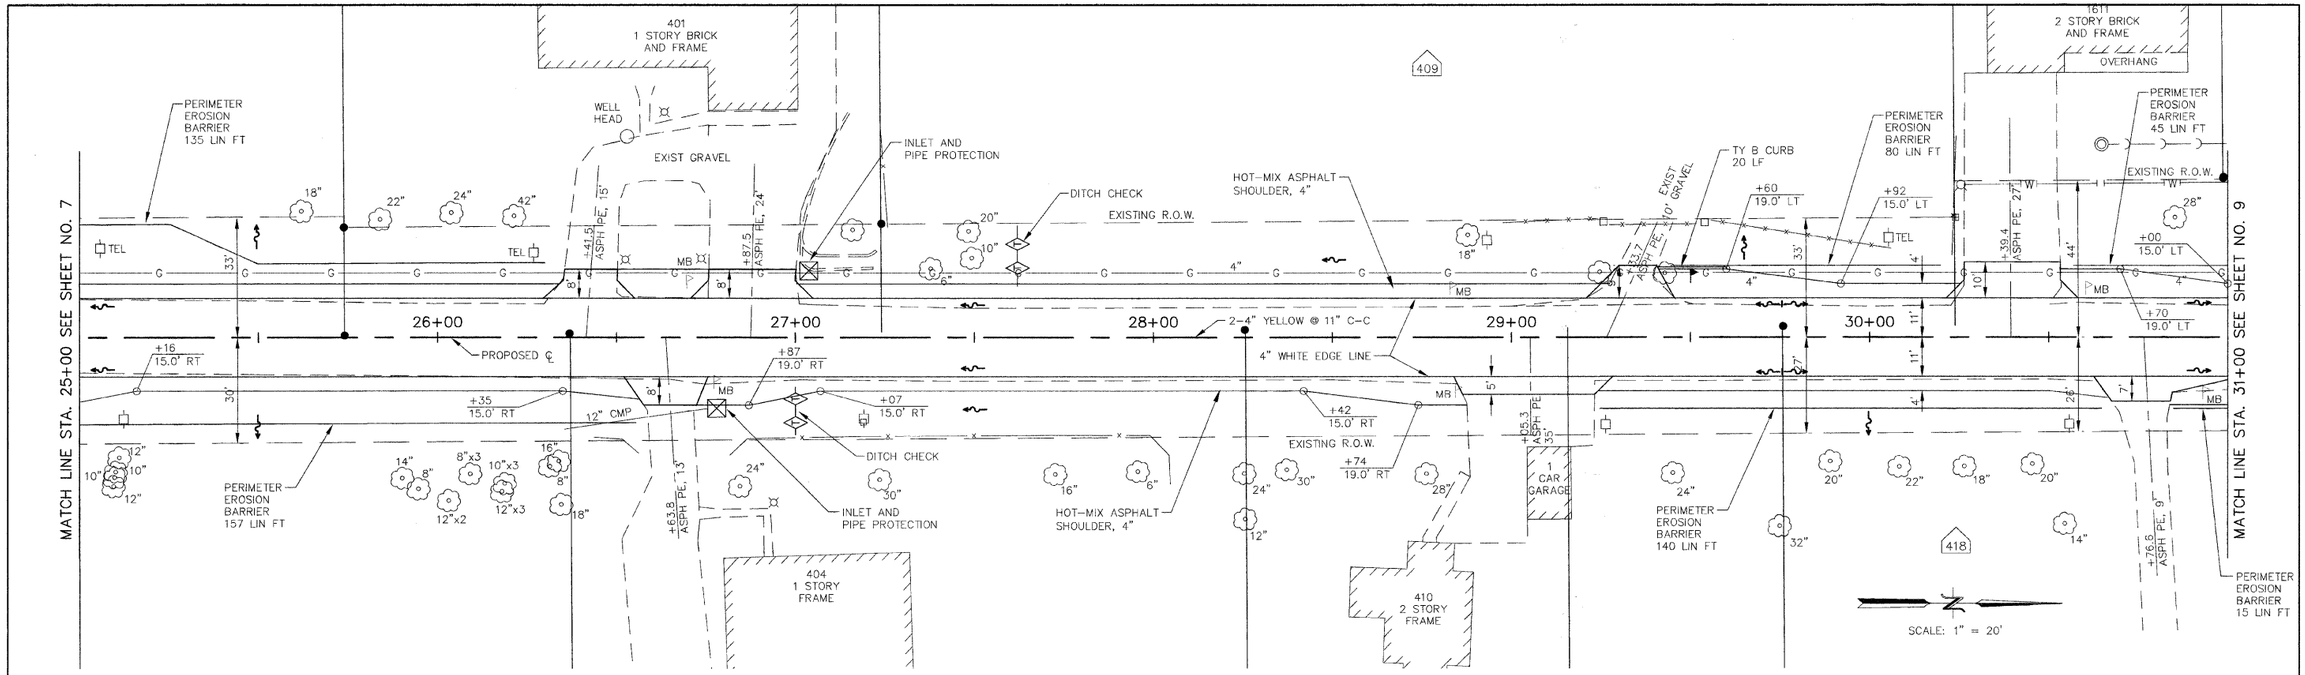

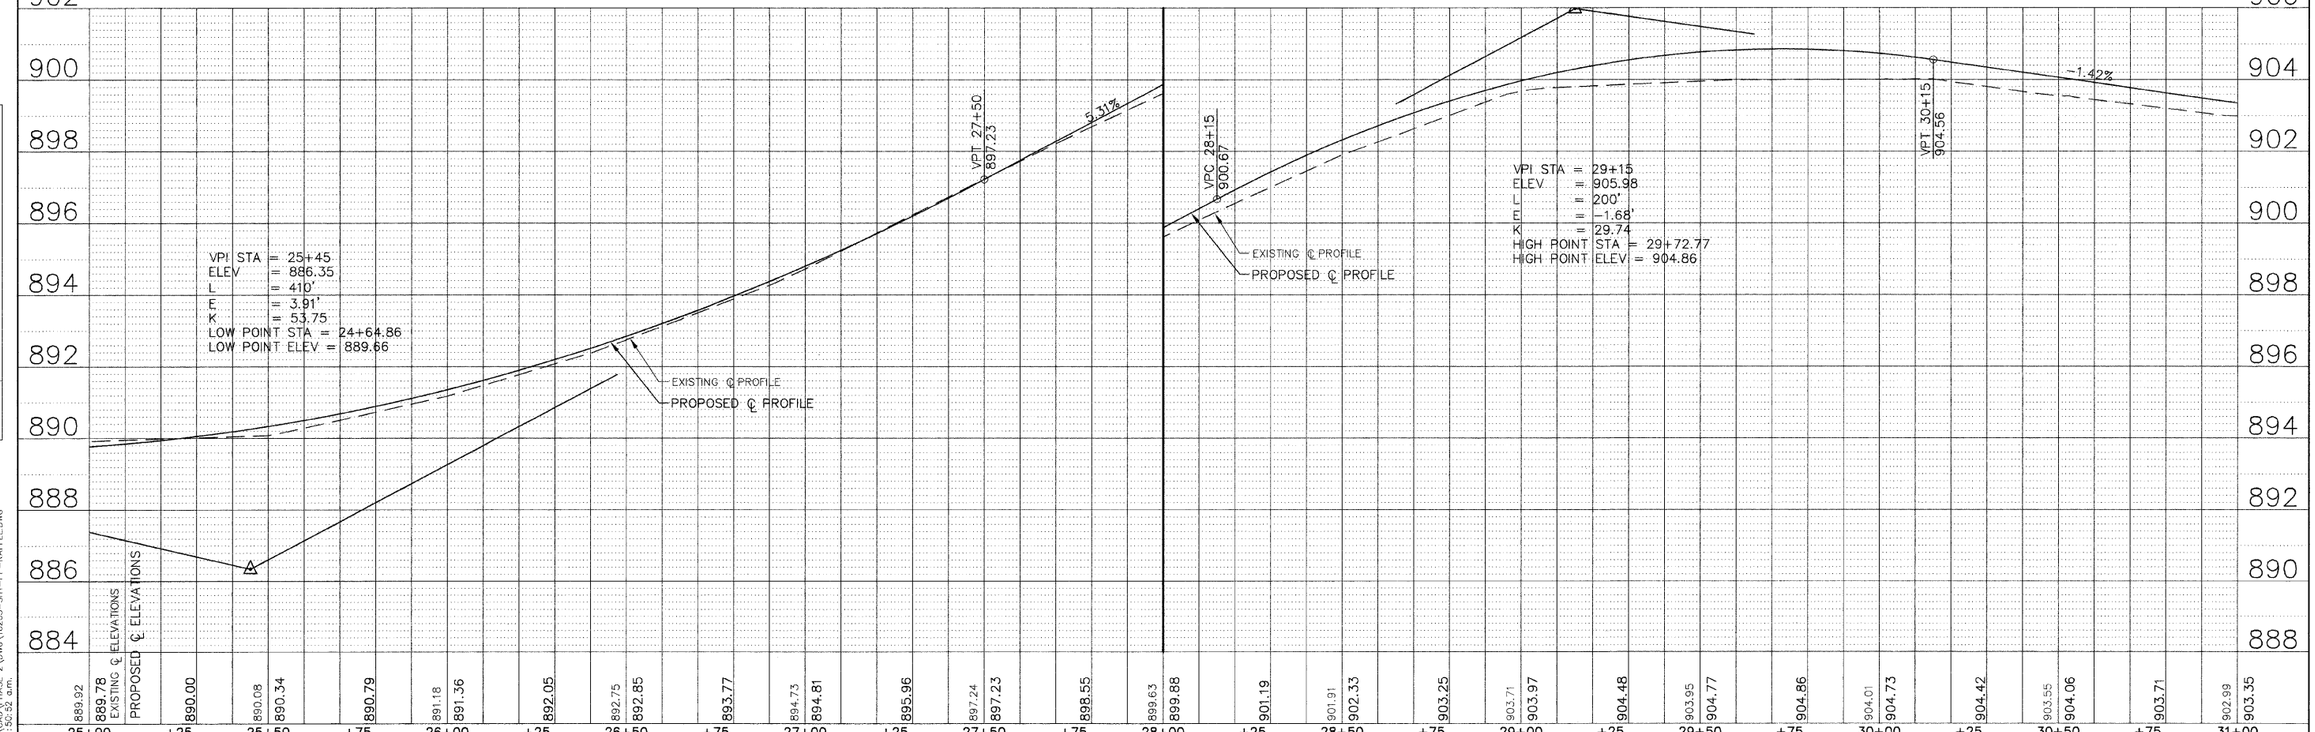

PLAN
SURVEYED
PLOTTED
DRAWN CHECKED
R.L. OF WAY CHECKED
CADD FILE NAME
NOTE BOOK
NO.
BY
DATE

PROFILE
SURVEYED
PLOTTED
DRAWN CHECKED
B.M. NOTED
STRUCTURE NOTATING GRID
NOTE BOOK
NO.

P:\03\03100203\CAD\PHASE 2\DWG\10203-SHT-PP-RAFFEL.DWG
April 28, 2009 11:50:52 a.m.

FILE NAME =	USER NAME =	DESIGNED —	REVISED —	
		DRAWN —	REVISED —	
April 28, 2009 11:50:52 a.m. P:\03\03100203\CAD\PHASE 2\DWG\10203-SHT-PP-RAFFEL.DWG	PLOT SCALE =	CHECKED —	REVISED —	
	PLOT DATE =	DATE —	REVISED —	

STATE OF ILLINOIS
DEPARTMENT OF TRANSPORTATION

HLR

SCALE:

RAFFEL ROAD IMPROVEMENTS
PLAN AND PROFILE

SHEET NO. OF SHEETS STA. 25+00 TO STA. 31+00

F.A.U. RTE.	SECTION	COUNTY	TOTAL SHEETS	SHEET NO.
041	09-00110-00-PV	McHENRY	22	8
RAFFEL ROAD		CONTRACT NO. 63283		
FED. ROAD DIST. NO. 1	ILLINOIS	FED. AID PROJECT ARA-9003(445)		