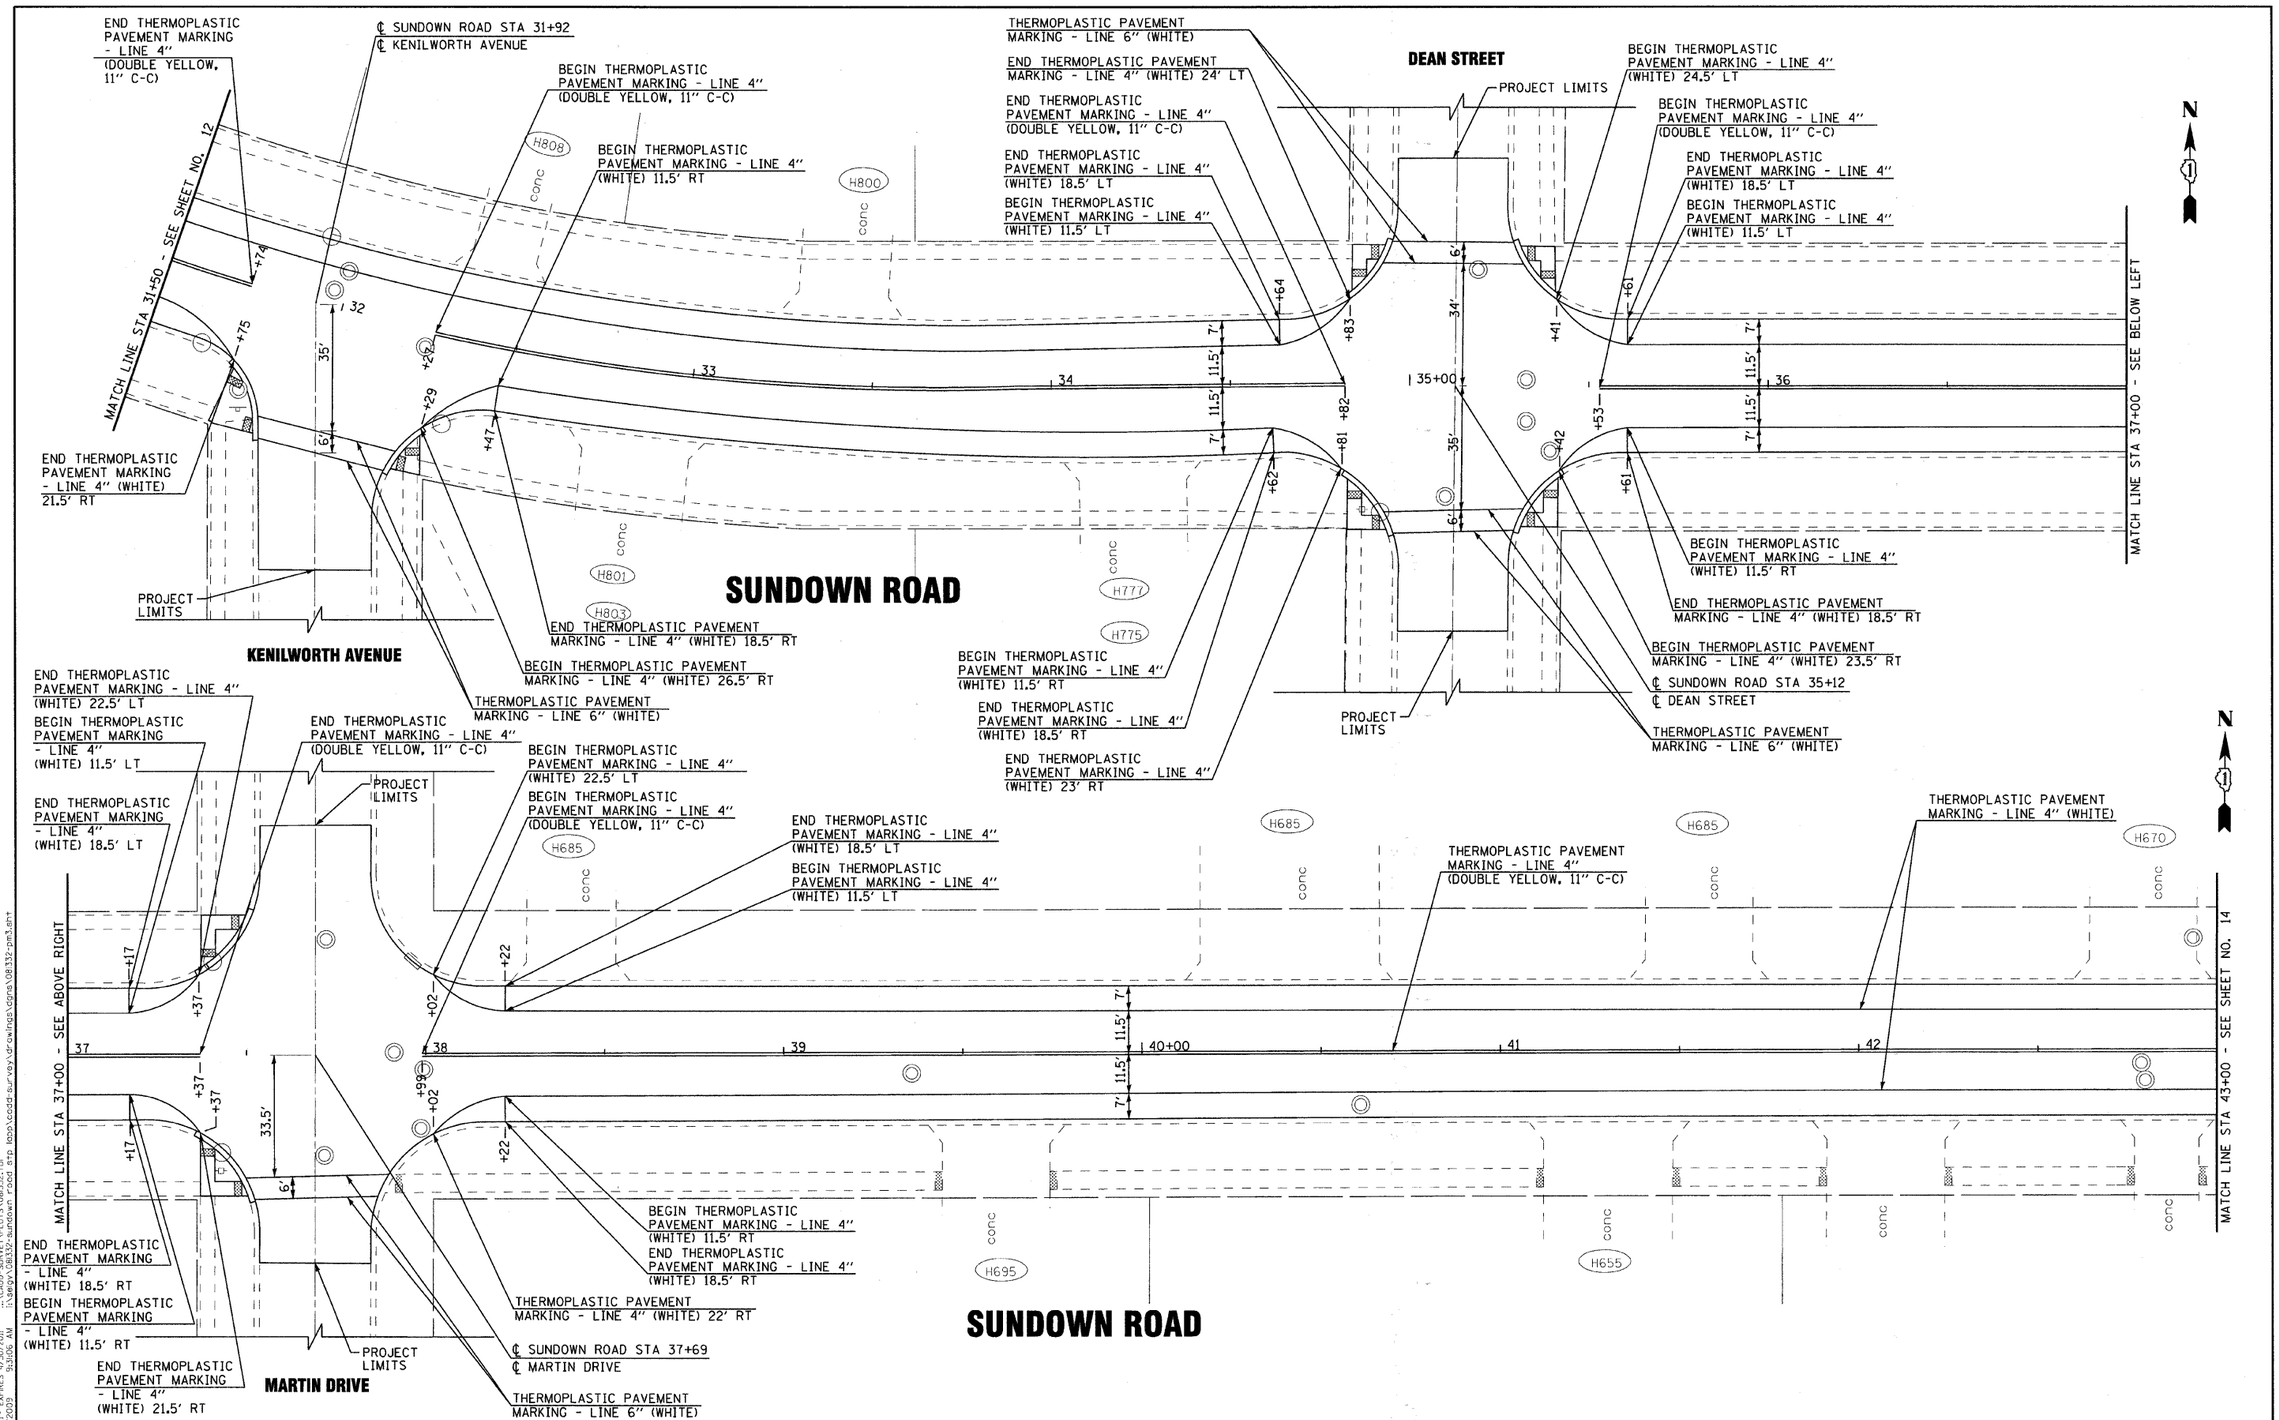

COPYRIGHT © 2009 BY BAXTER & WOODMAN, INC.
STATE OF ILLINOIS - PROFESSIONAL DESIGN FIRM
LICENSE NO. - 184-001217 - EXPIRES 4/30/2011
SEALED 8/27/2009

...\Valerie-Ivan-\PDF22x34.plt
...\CADD-SURVEY\PLOTS\081332.tbl
...\Village-SB332-Sundown Road Sta. Issa\cadd-survey\dgn\dwgs\dgns\081332-pm3.dgn

DESIGNED - DSH	REVISED - IDOT REVIEW 08-11-09	**VILLAGE OF SOUTH ELGIN, ILLINOIS** **SUNDOWN ROAD ARRA (LAPP)** **IMPROVEMENTS**	**PAVEMENT MARKING – SUNDOWN ROAD**
DRAWN - KAR	REVISED -		SCALE: 1" = 20' STA. 31+50 TO STA. 43+00
CHECKED - RWL	REVISED -		
DATE - 05-15-09	FILE - 081332-pm3.sht		

F.A.U. RTE.	SECTION	COUNTY	TOTAL SHEETS	SHEET NO.
1338	09-00034-00-RS	KANE	28	13
FED. ROAD DIST. NO. C-91-589-09		CONTRACT NO. 63292		
ILLINOIS	FED. AID PROJECT ARA-9003 (306)			