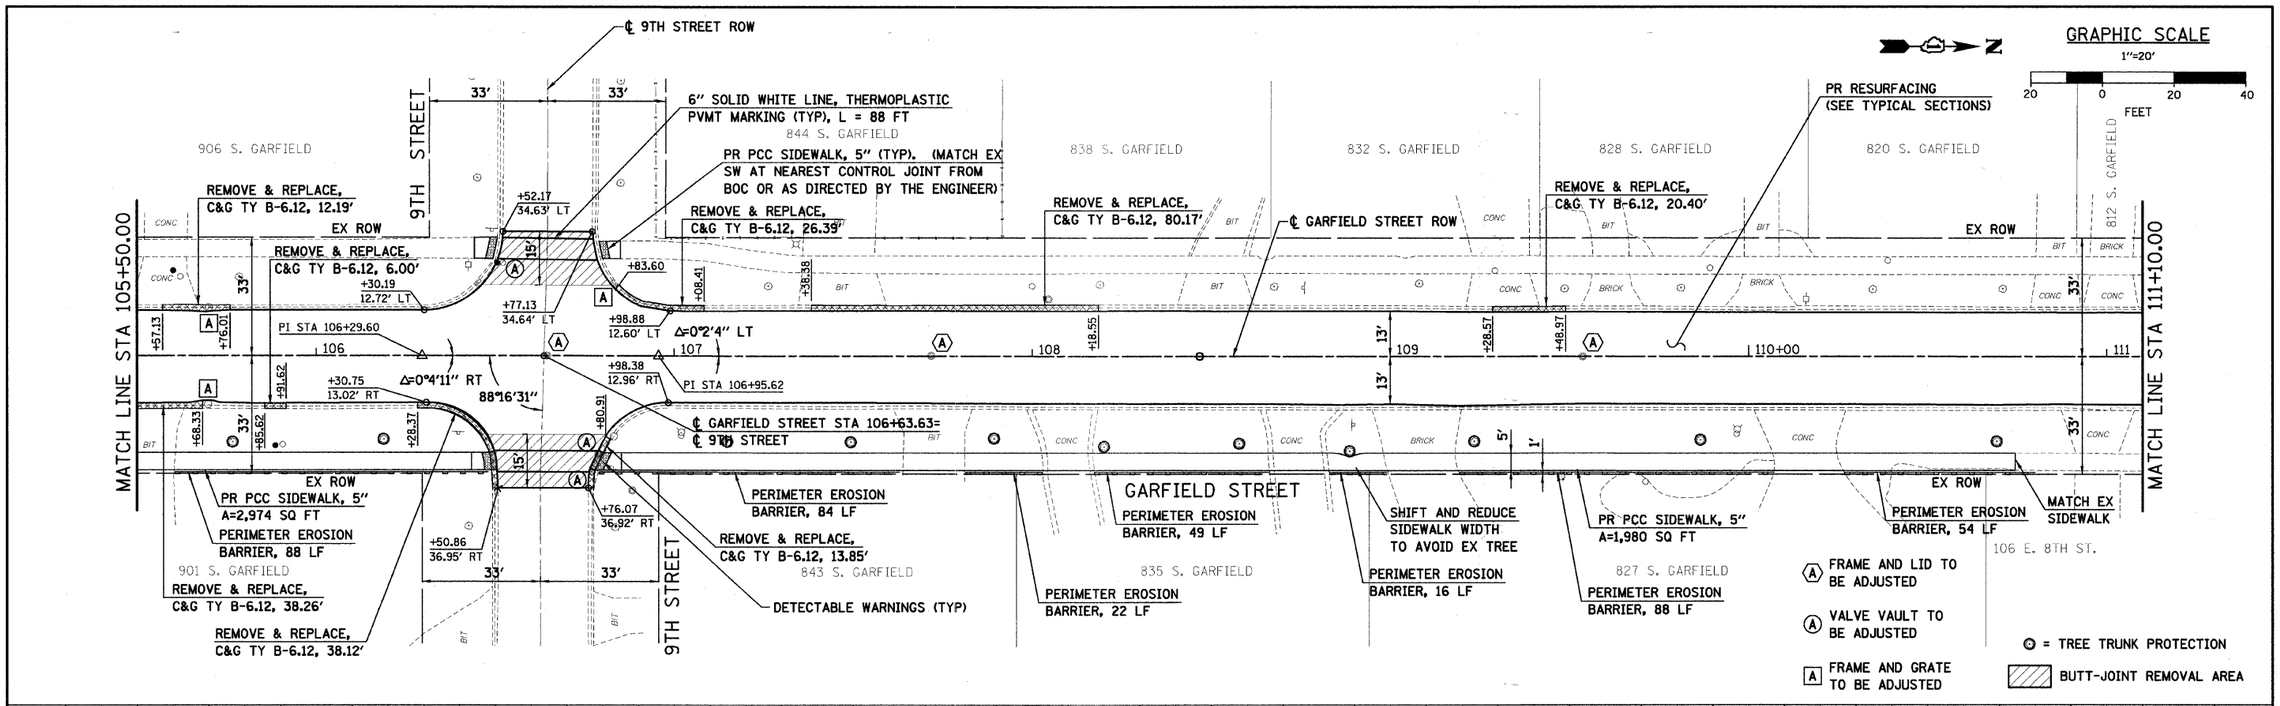

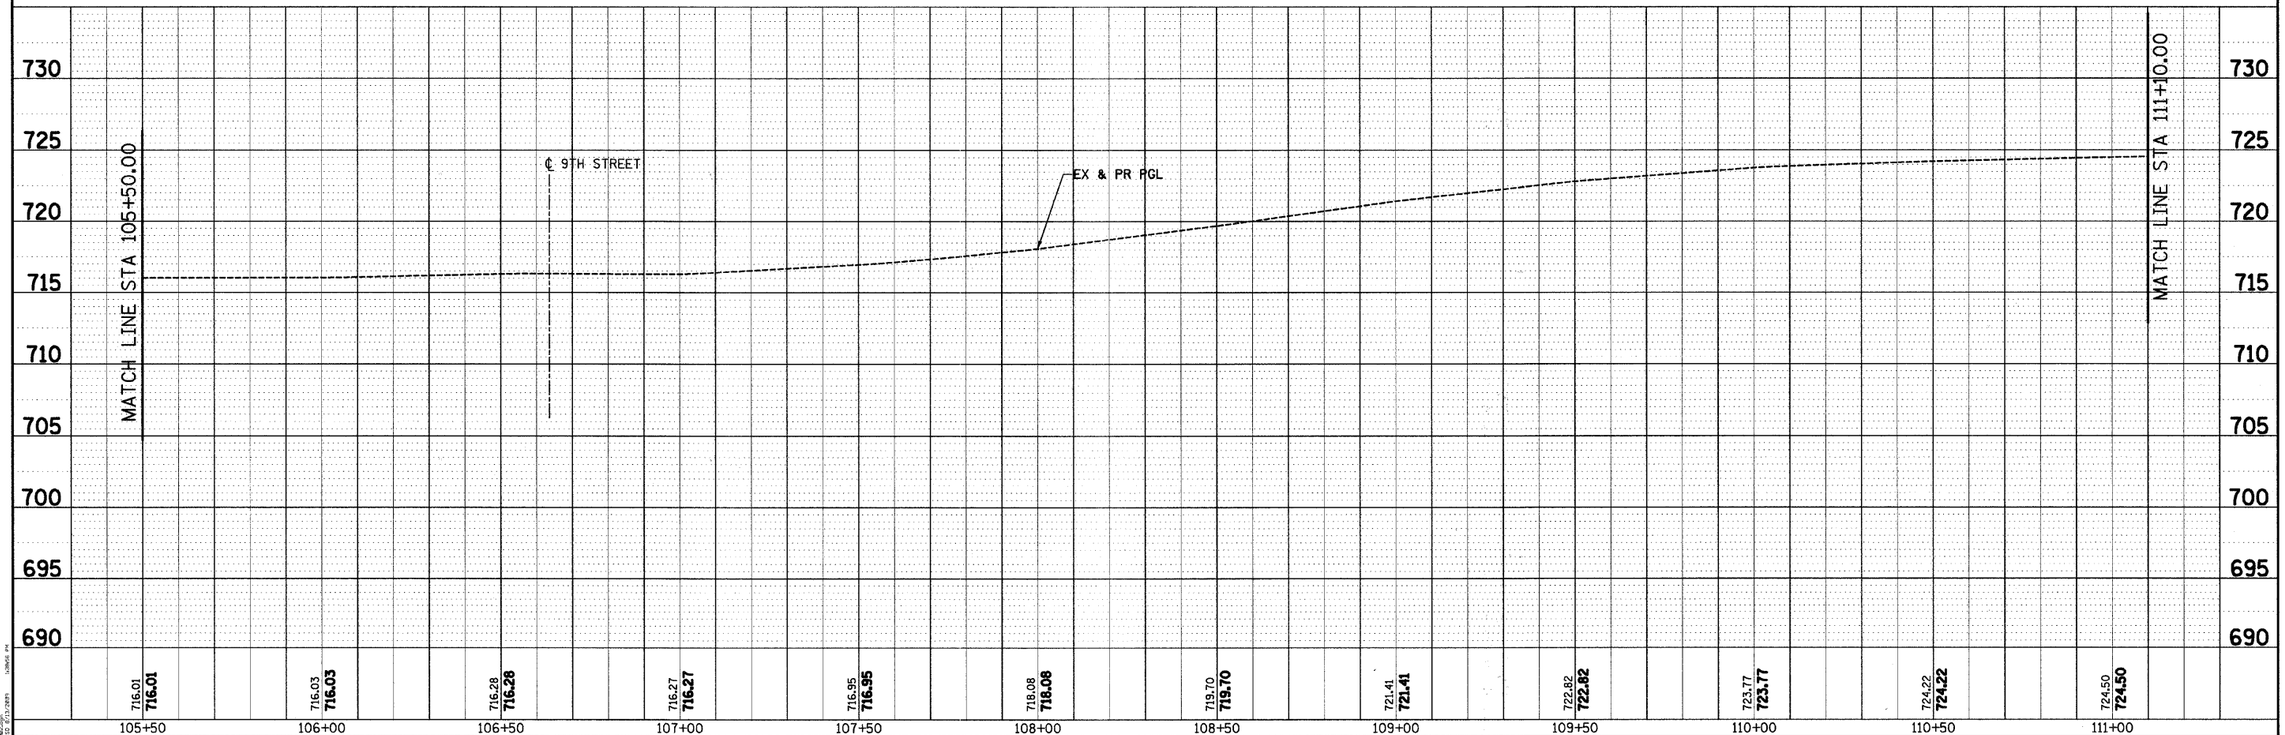

PLAN
SURVEYED
DRAWN
ALIGNMENT CHECKED
PT. OF INT. CHECKED
NOTE BOOK
NO.
BY
DATE

PROFILE
SURVEYED
DRAWN
GRADES CHECKED
ELEV. NOTED
STRUCTURE LOCATIONS CHKD
NOTE BOOK
NO.
BY
DATE

PROJECT CONTACTS: G.WEEDMAN, P.E. - PROJECT MANAGER
ERIC PRSU, AIA (630)595-1616 8/13/2009

Illinois Professional Design Firm # 184-001196

SEC Group, Inc.
Engineering
Surveying
Planning
Landscape Architecture
McHenry • Yorkville • New Lenox • Chicago
www.secgroupinc.com

USER NAME = sjohnson	DESIGNED -		REVISED -
	DRAWN - SVJ		REVISED -
PLOT SCALE = 1"=20'	CHECKED - GT		REVISED -
PLOT DATE = 8/13/2009	DATE - 8/13/09		REVISED -

VILLAGE OF HINSDALE
DUPAGE COUNTY, ILLINOIS
GARFIELD STREET, FIRST STREET, & PARK AVENUE

GARFIELD STREET
ROADWAY PLAN AND PROFILE

SCALE: 1"=20' | SHEET NO. 9 OF 65 SHEETS | STA. 105+50.00 TO STA. 111+10.00

F.A.U RTE.	SECTION NO.	COUNTY	TOTAL SHEETS	SHEET NO.
2678	08-00086-00-RS	DUPAGE	65	9
		CONTRACT NO. 63297		
FED. ROAD DIST. NO.	ILLINOIS	FED. AID PROJECT		